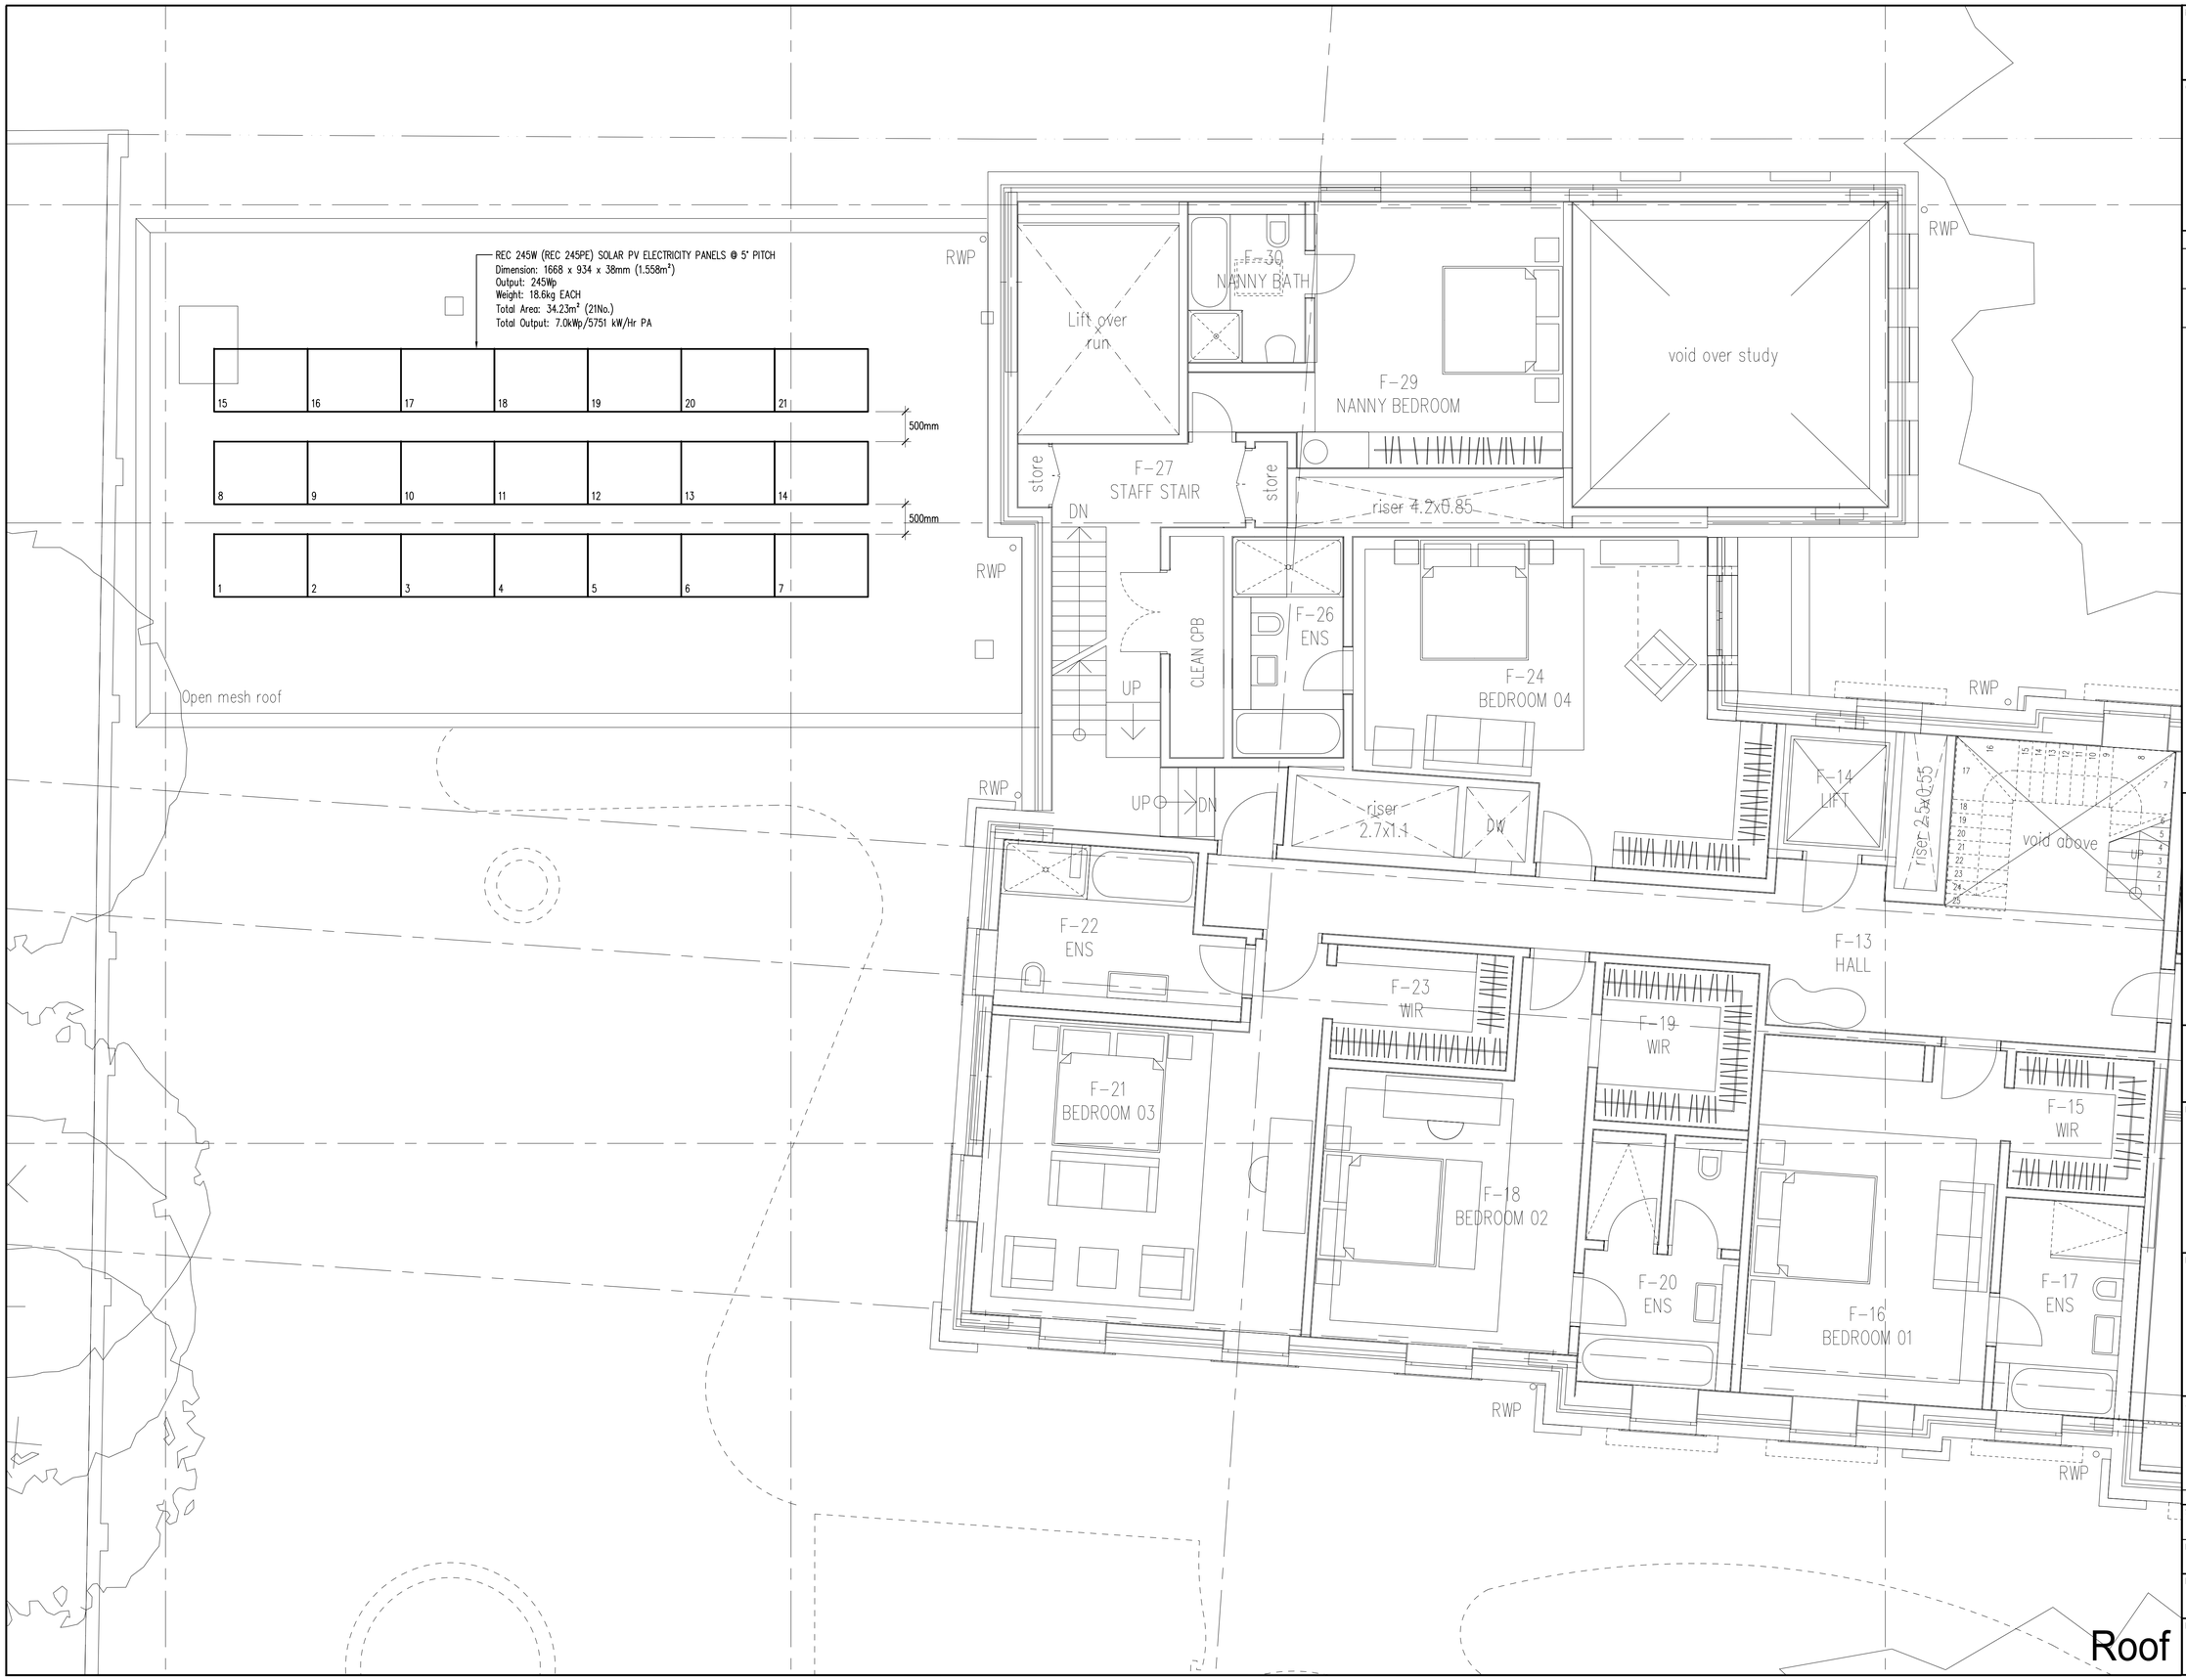

Note

ALL DIMENSIONS TO BE VERIFIED ON SITE BEFORE SETTING OUT OR MAKING ANY SHOP DRAWINGS. THIS DRAWING IS TO BE READ IN CONJUNCTION WITH THE CONSULTANT ENGINEER'S SPECIFICATION.

Orientation

Rev./Date	REVISIONS
P 10.10.12	PRELIMINARY ISSUE
P1 25.10.12	PRELIMINARY ISSUE

ME7

ME7 Ltd.
Unit 2, Rays Farm Barns, Roman Road
Ingatestone, Essex CM4 9EH
Email: jb@me7.eu
Web: www.me7.eu
Tel: +44(0)1277 353225
M&E Consultants Energy Consultants

ace consultancy engineering business environment
www.acenet.co.uk

Description

ROOF PLAN
PV ARRAY

Project

1 RADLETT PLACE
St. JOHNS WOOD
LONDON
NW8

Architect

SHH Architects
1 Vencourt Place
Ravenscourt Park
Hammersmith, London, W6 9NU
Tel : 0208 600 4171

xref 700(SK)023 (H) First Floor

Scale	Drawn
A1 @ 1:100	JB / SBJ
Date: October 2012	Checked

Issue: PRELIMINARY

Project No.	Services	Dwg No.	Rev.
507	PV	1	P1