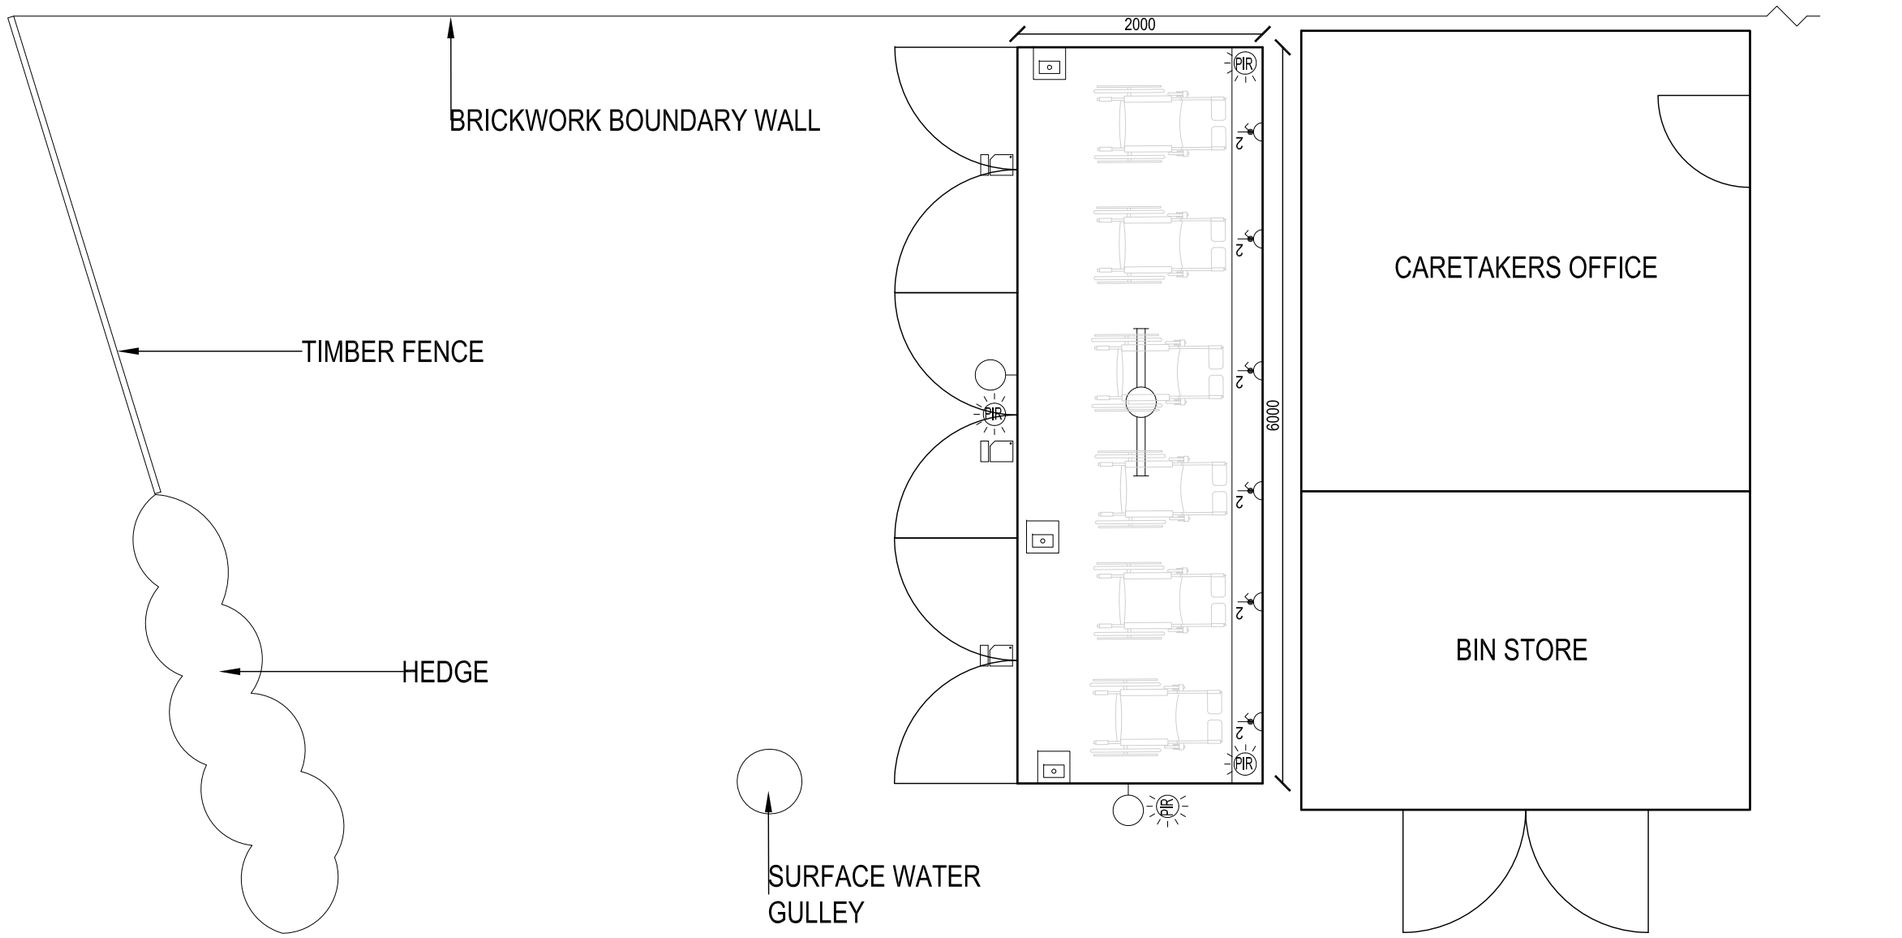

NOTES:

1. DO NOT SCALE
2. DRAWINGS TO BE READ IN CONJUNCTION WITH ALL SERVICES AND STRUCTURAL ENGINEERS DRAWINGS & SPECIFICATIONS.
3. © COPYRIGHT. DRAWINGS NOT TO BE REPRODUCED OR USED WITHOUT PRIOR WRITTEN CONSENT.

TENDER ISSUE

REF	DATE	REVISION	DRN	CHK
-	-	-	-	-

SCALE @A3	DATE	DRAWN BY	CHECKED BY
1:50	July 2012	JO	DMS

DRAWING

Philip House
Proposed Layout
Option 1

PROJECT

Mobility Scooter Stores

CLIENT

Central and Cecil Housing Trust

PROPOSED LAYOUT

PHILIP HOUSE

KEY

- LIGHTING
- RADIATOR
- DB — LOCAL DISTRIBUTION BOARD
- ACCESS CONTROL KEY PAD
- SUPPLY / EXTRACT FAN
- N — 13A SWITCHED SOCKET OUTLET
- S/D — SMOKE DETECTOR
- ALARM PULL CORD
- ELECTRONIC SOUNDER WITH BEACON
- ACCESS CONTROL SWIPE / PROXIMITY READER
- ACCESS CONTROL RELEASE BUTTON
- WALL MOUNTED LUMINAIRE
- PIR — PIR SENSOR

1:50
0 1 2 3M

RIDGE

BEAUMONT HOUSE
59 HIGH STREET
THEALE
READING
RG7 5AL

TEL: 0118 932 3088
FAX: 01993 815002
www.ridge.co.uk

DRG NO: 121322_PH_A002

REV:

FILE REFERENCE:

XREF FILE REFERENCE: