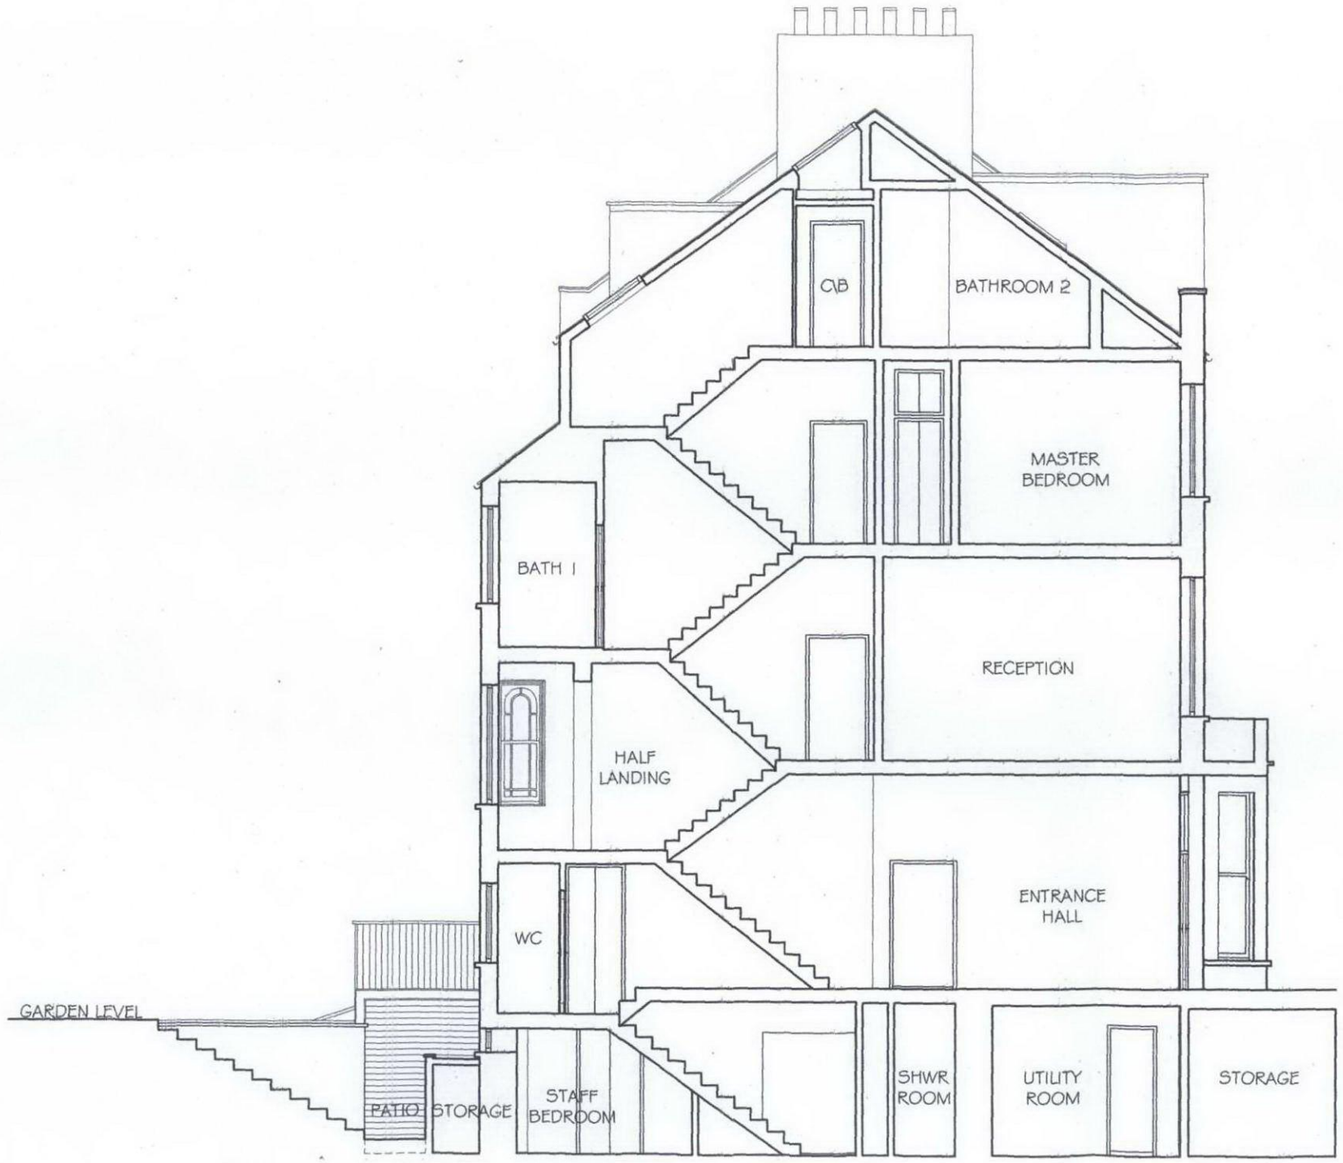

EXISTING SECTION A-A

0 1m 2 3 4 5 6 7 8 9 10m

LINEAR SCALE 1:100

©2012 Mascot Bespoke

The copyright of this drawing remains the property of Mascot Bespoke Ltd. This drawing may not be reproduced either in whole or in part without the express written permission of the author.

Figured dimensions only to be taken from this drawing. All dimensions to be checked on site prior to commencement of construction. This drawing must not be used for land transfer purposes. Errors and omissions to be reported to Mascot Bespoke Ltd immediately.

Notes:

PLANNING DRAWING

No	Date	Revision Details	By

MASCOT BESPOKE LTD
Property Developers
6 Square Rigger Row, London, SW11 3TZ
Office: 020-7XXX-XXXX
Mobile: 07966-255-520
Email: jonathan@mascotbespoke.com
Web: www.mascotbespoke.com

Client Name:
MR. C. LOUIS

Project:
18 BELSIZE CRESCENT, LONDON, NW3 5QU.

Scale: 1:100@A3

Date: SEP 12

Drawn by: J.F.

Drawing Title:
EXISTING SECTION A-A

Drawing No: 1145-10

Rev No: