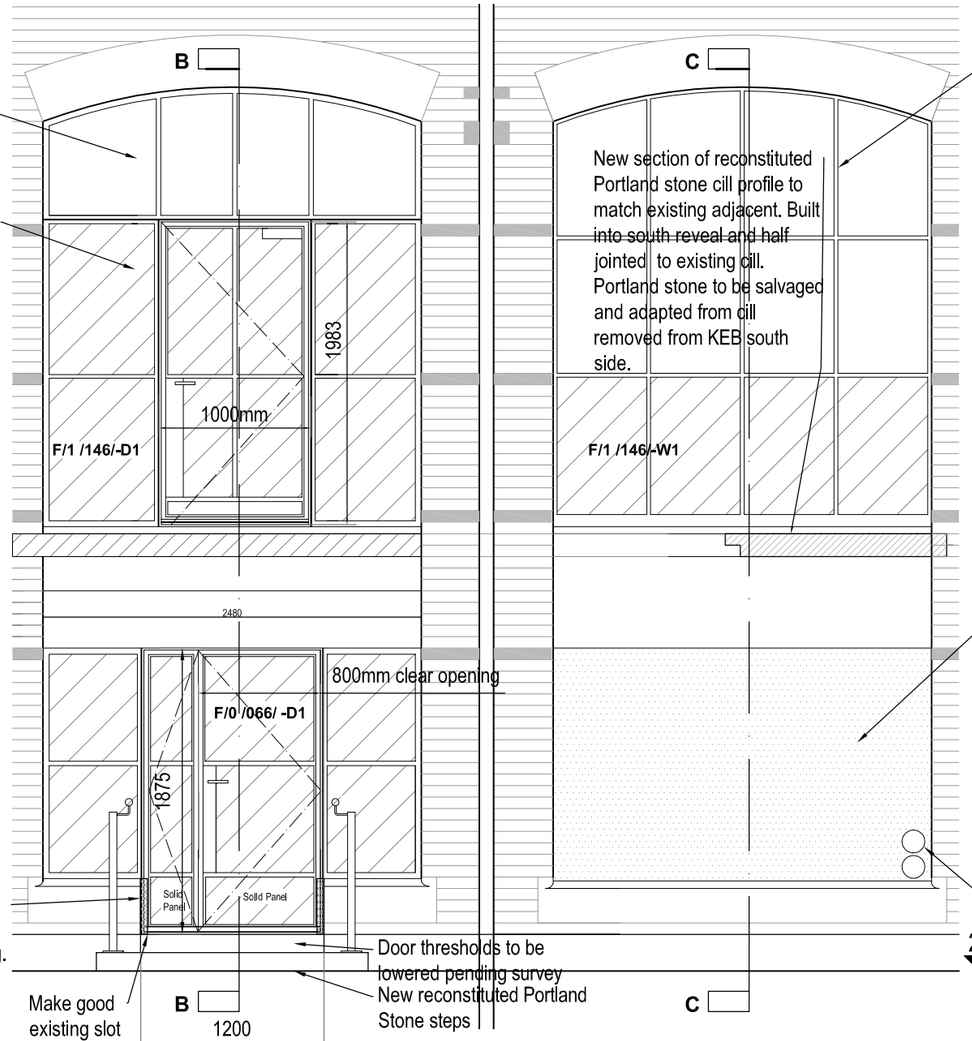

Elevation as Proposed

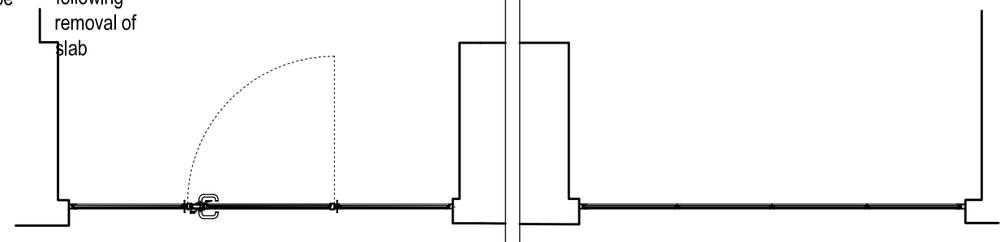

Level 1 (Upper Level) Plan Extract as Proposed

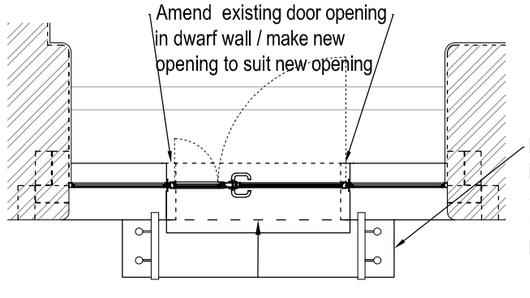

Level 1 (Upper Level) Plan Extract as Proposed

Level 0 (Lower Level) Plan Extract as Proposed

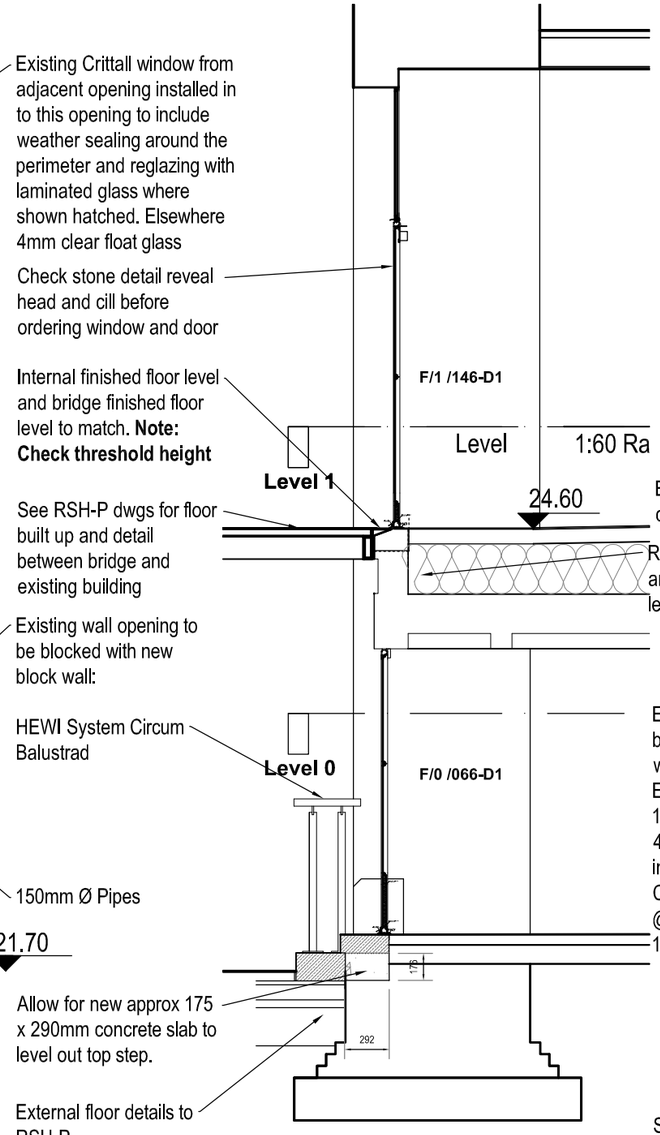

Section B-B
See PMT-40-DR-339 for F/0/ 066-D1 & F/1/ 146-D1

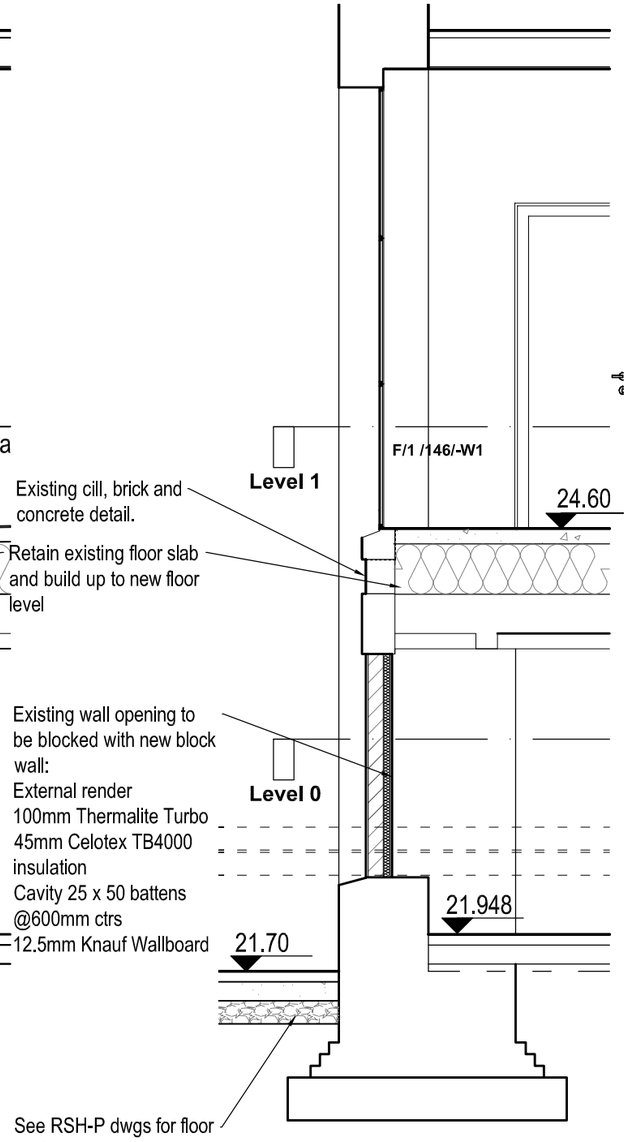

Section C-C
See PMT-40-DR-338 for F/1/ 146 -W1

See schedule PMT-40-SC-700 for information on ironmongery and additional information

As Existing see drawing PMT-41-DR-214
For details see drawing PMT-41-DR-229

Additional information on Crittall specification
All new Crittall windows and doors Corporate W20 range to be galvanized and painted by contractor. Paint and colour TBC. 6mm laminated glass. Door closer fixed internal elevation. Provide lock and handle (type to be confirmed). Lock cylinder to be provided by client and fixed by contractor.

NOTE: this drawing is based on part survey/part photographic information - dimensions to be checked on site by specialist subcontractor prior to preparation of fabrication drawings.

Crittal Windows to provided detailed design drawings for new windows and doors for approval.

PMT Project No 231267

REVISED CONSTRUCTION ISSUE

ISSUED FOR COMMENT

REVISION	DATE	DRAWN	CHECKED	DESCRIPTION
D	24/02/2012	SMu	SMu	Revise Section B-B
C	23/02/2012	N	SMu	Correct door references
B	23/01/2012	SMu	SMu	Reinstate floor level

CLIENT: British Museum
PROJECT: British Museum WCEC Project
DRAWING TITLE: Connection to BM06 - Proposed Elevation/ Details
SCALE: 1:20 @ A1
DATE: 16 Nov 2011
DRAWN: SMu
CHECKED: SMu
JOB NUMBER:
DRAWING NO.: PMT-41-DR-248
REVISION: D

3 COLEGATE, NORWICH, NORFOLK, NR3 1BN. TEL 01603 674444. FAX 01603 674445.
PURCELL MILLER TRITTON LLP IS A LIMITED LIABILITY PARTNERSHIP REGISTERED IN ENGLAND AND WALES. REGISTERED NUMBER OC315256. REGISTERED OFFICE 3 COLEGATE, NORWICH, NORFOLK, NR3 1BN. www.pmt.co.uk
© ALL RIGHTS RESERVED REPORT ALL DISCREPANCIES
DO NOT SCALE FROM DRAWING CHECK DIMENSIONS ON SITE

PURCELL MILLER TRITTON