DETAILS ON THIS DRAWING ARE THE COPYRIGHT OF SGS LTD AND MUST NOT BE REPRODUCED IN WHOLE OR PART WITHOUT PERMISSION

DO NOT SCALE !!

KEY

DETAIL NUMBER / DRAWING NUMBER: 492

ALL ELEVATIONS ARE VIEWED FROM OUTSIDE UNLESS OTHERWISE STATED.
STRUCTURE BY OTHERS MUST BE TO +/-5mm.

SPECIFICATION

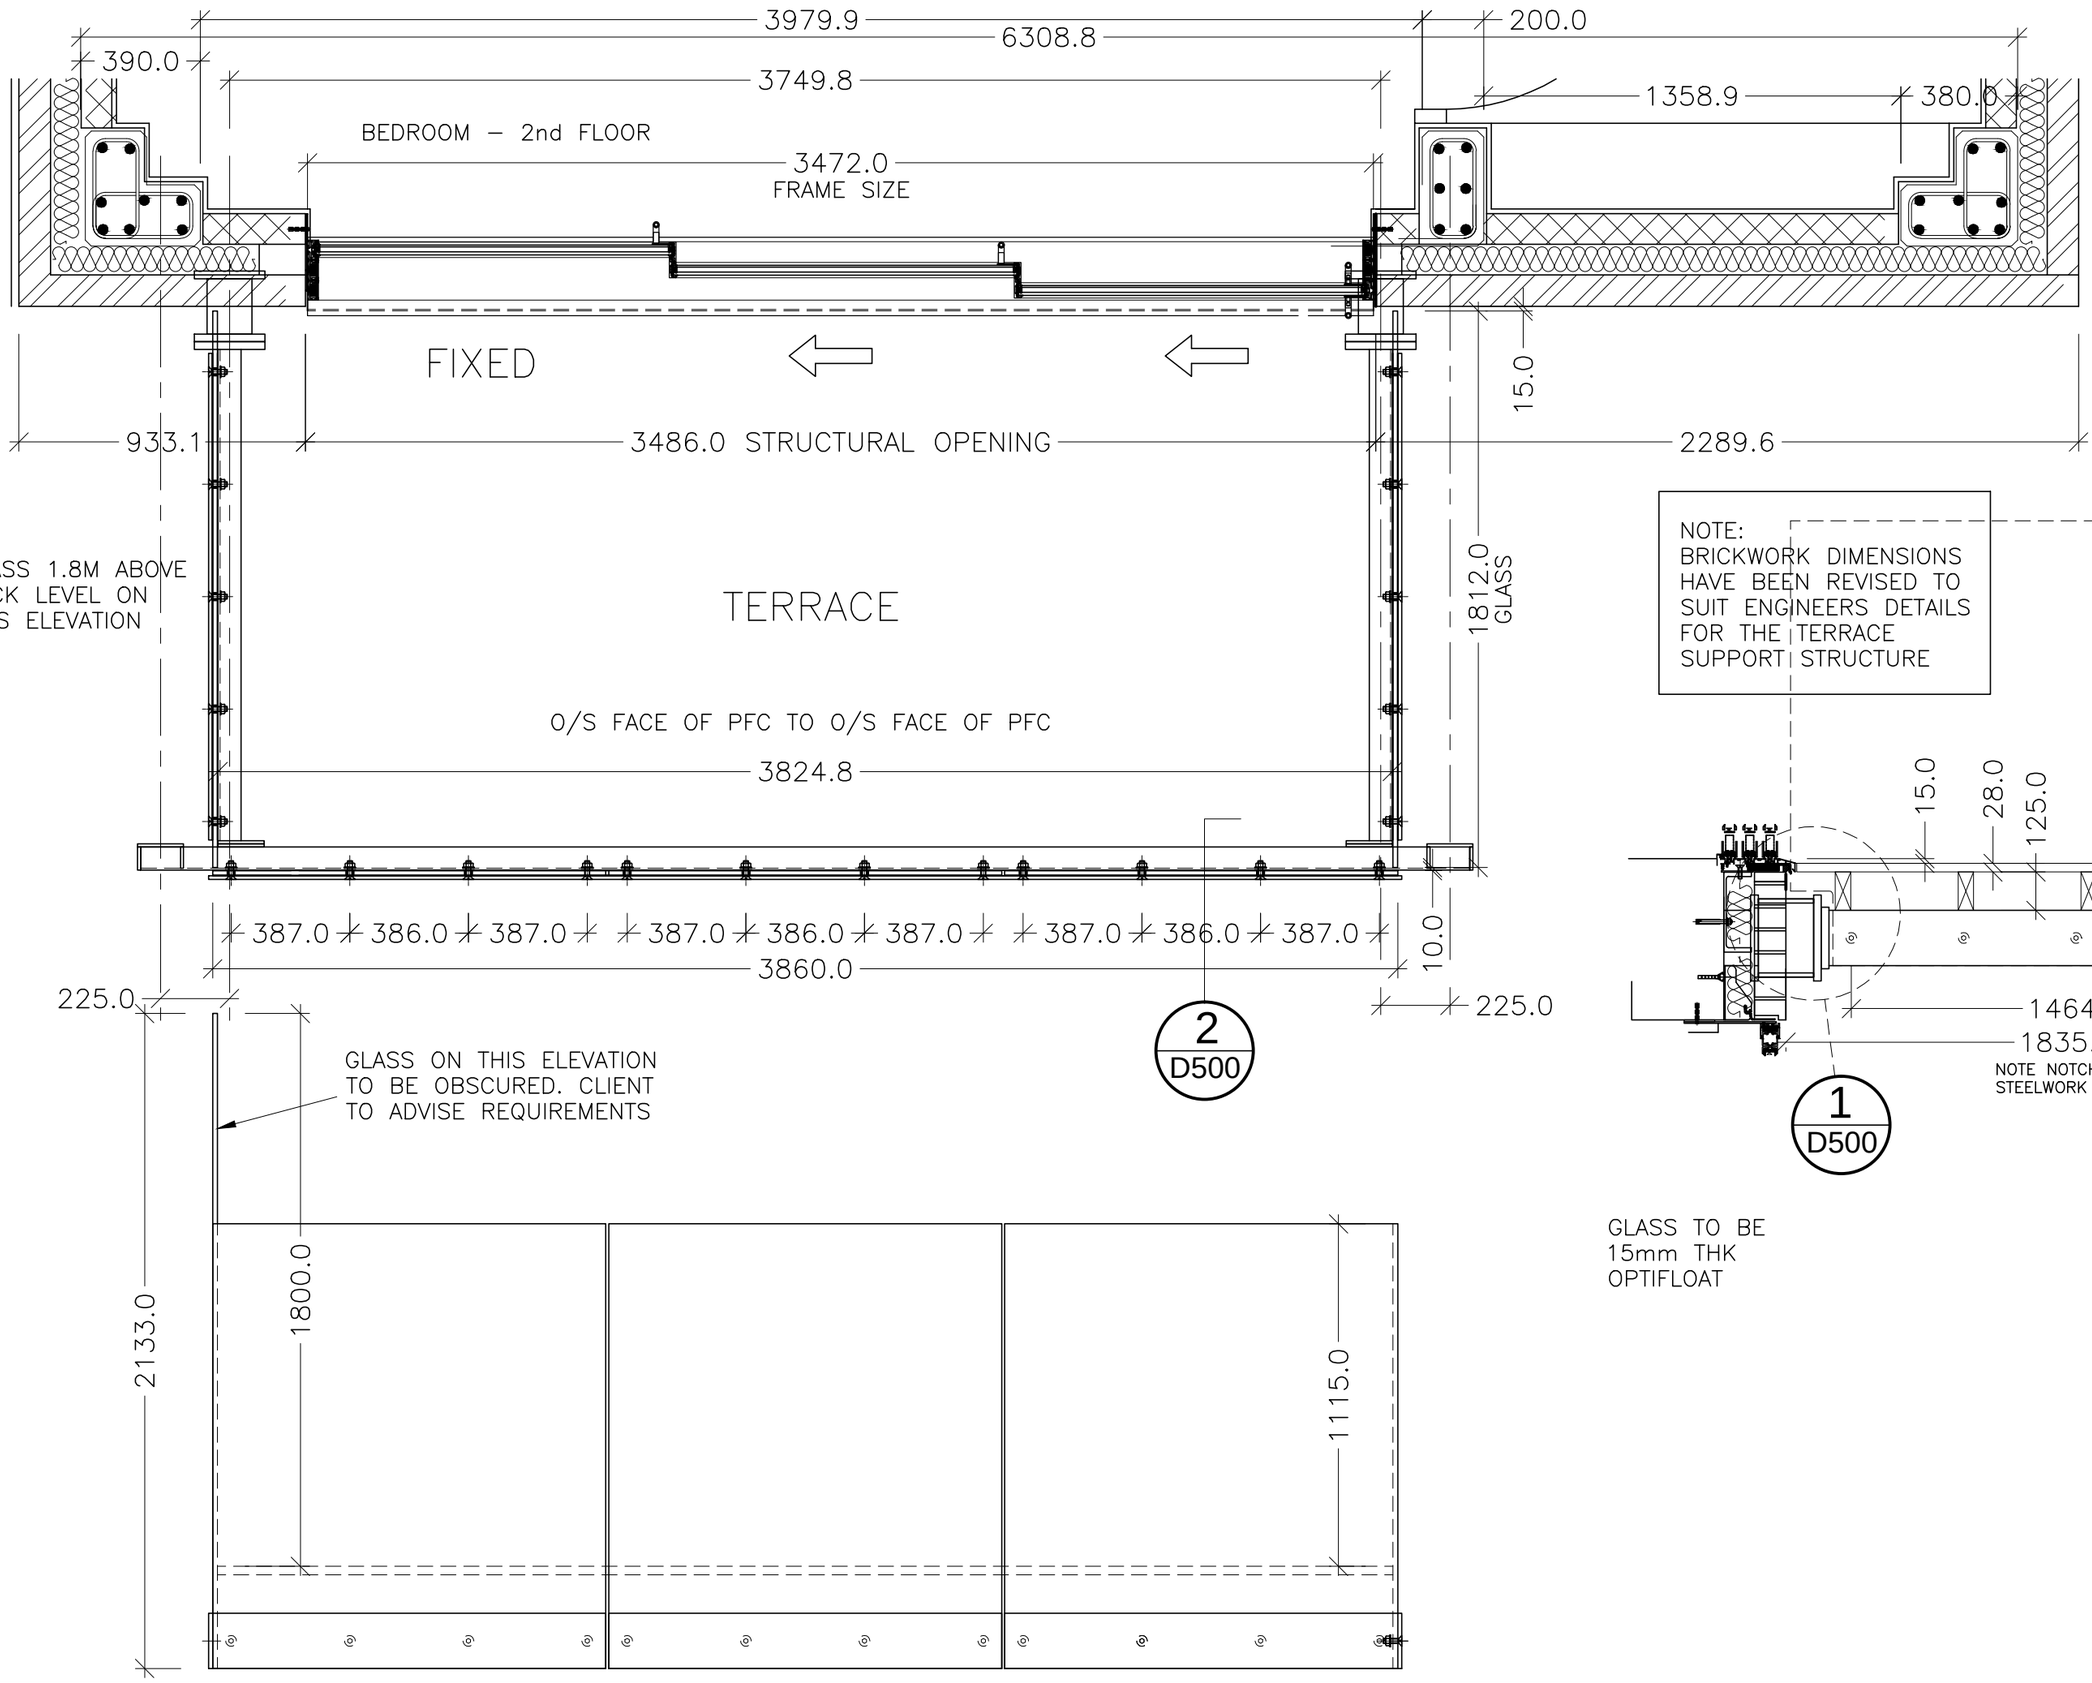

NOTE:
BRICKWORK DIMENSIONS HAVE BEEN REVISED TO SUIT ENGINEERS DETAILS FOR THE TERRACE SUPPORT STRUCTURE

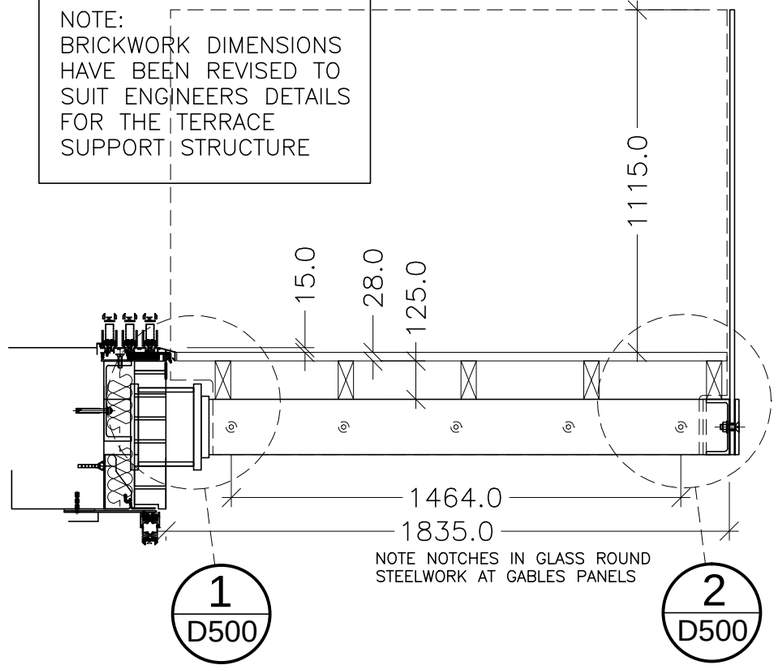

GLASS TO BE
15mm THK
OPTIFLOAT

REV	DESCRIPTION	INIT	DATE

Project: TRINITY WALK, SWISS COTTAGE

Title: GLASS BALUSTRADE

Drawn	RC	Date	03.07.12
Checked		Scale	1:20 @ A3
Approved			

Structural Glass Solutions
Unit 9-10 HARLESCOTT BARNS
March Way, Shrewsbury
SY1 3SY
Tel: 01743 461122
Fax: 01743 461123
E-mail: enquiry@glasssolutions.co.uk

Drawing No. 492-P500 | Rev. -