FRONT ELEVATION

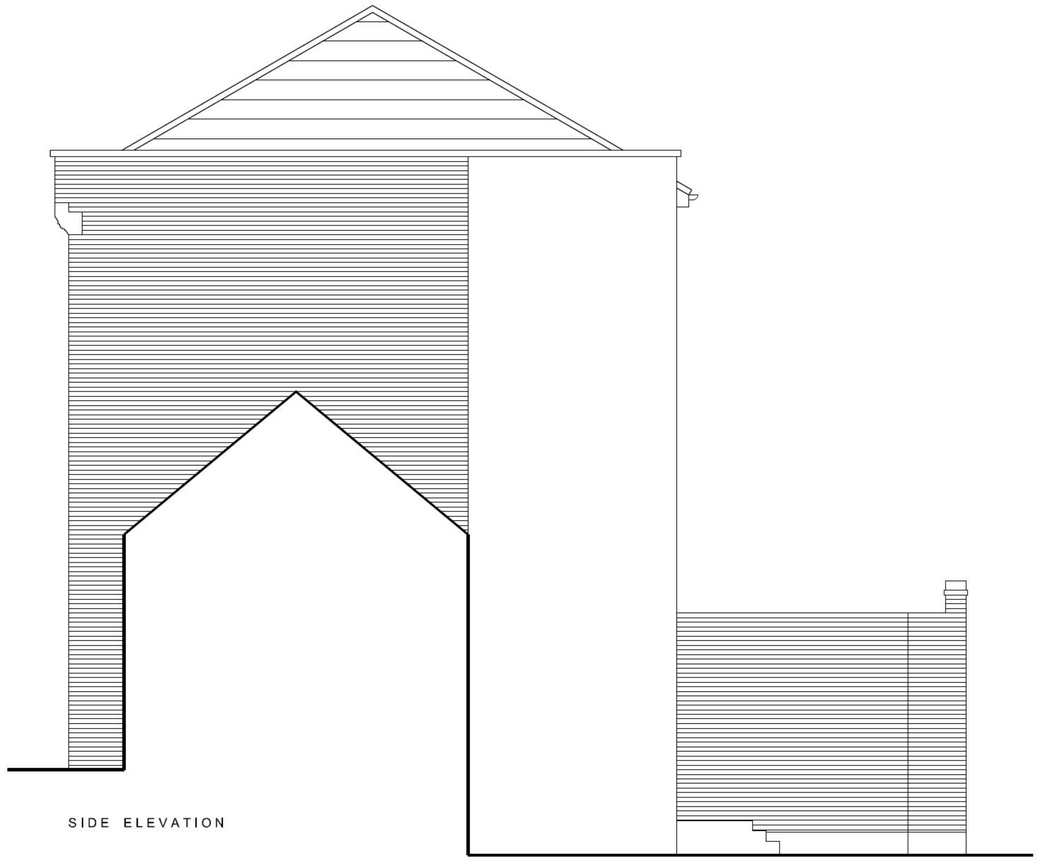

SIDE ELEVATION

REAR ELEVATION

Existing windows replaced with
new double glazed white UPVC
sash windows by Plper.

COURTYARD SIDE ELEVATION

Existing windows replaced with
new double glazed white UPVC
sash windows by Plper.

SCALE BAR

Revision

project name: 52 BURGHLEY ROAD, NW5 1UN

drawing reference: Window renewal

Proposed elevations

job number:

drawing number: AEL 002

revision:

status: PLANNING

cad ref: 52 Burghley Road exist elevations.dwg

date: 05.05.12

sheet: 2 of 2

drawn: MB

scale: 1:50 @ A1

checked: BA

Use figured dimensions only. All levels and dimensions to be checked on site. This drawing is to be read in conjunction with all other relevant drawings and specifications.
Hunters is a trading name of Hunter & Partners Limited.
© Hunter & Partners Limited. All rights reserved.

hunters

26-28 Hammersmith Grove
London W6 7HU

T 020 8237 8200
F 020 8741 2814
mail@hunters.co.uk

www.hunters.co.uk