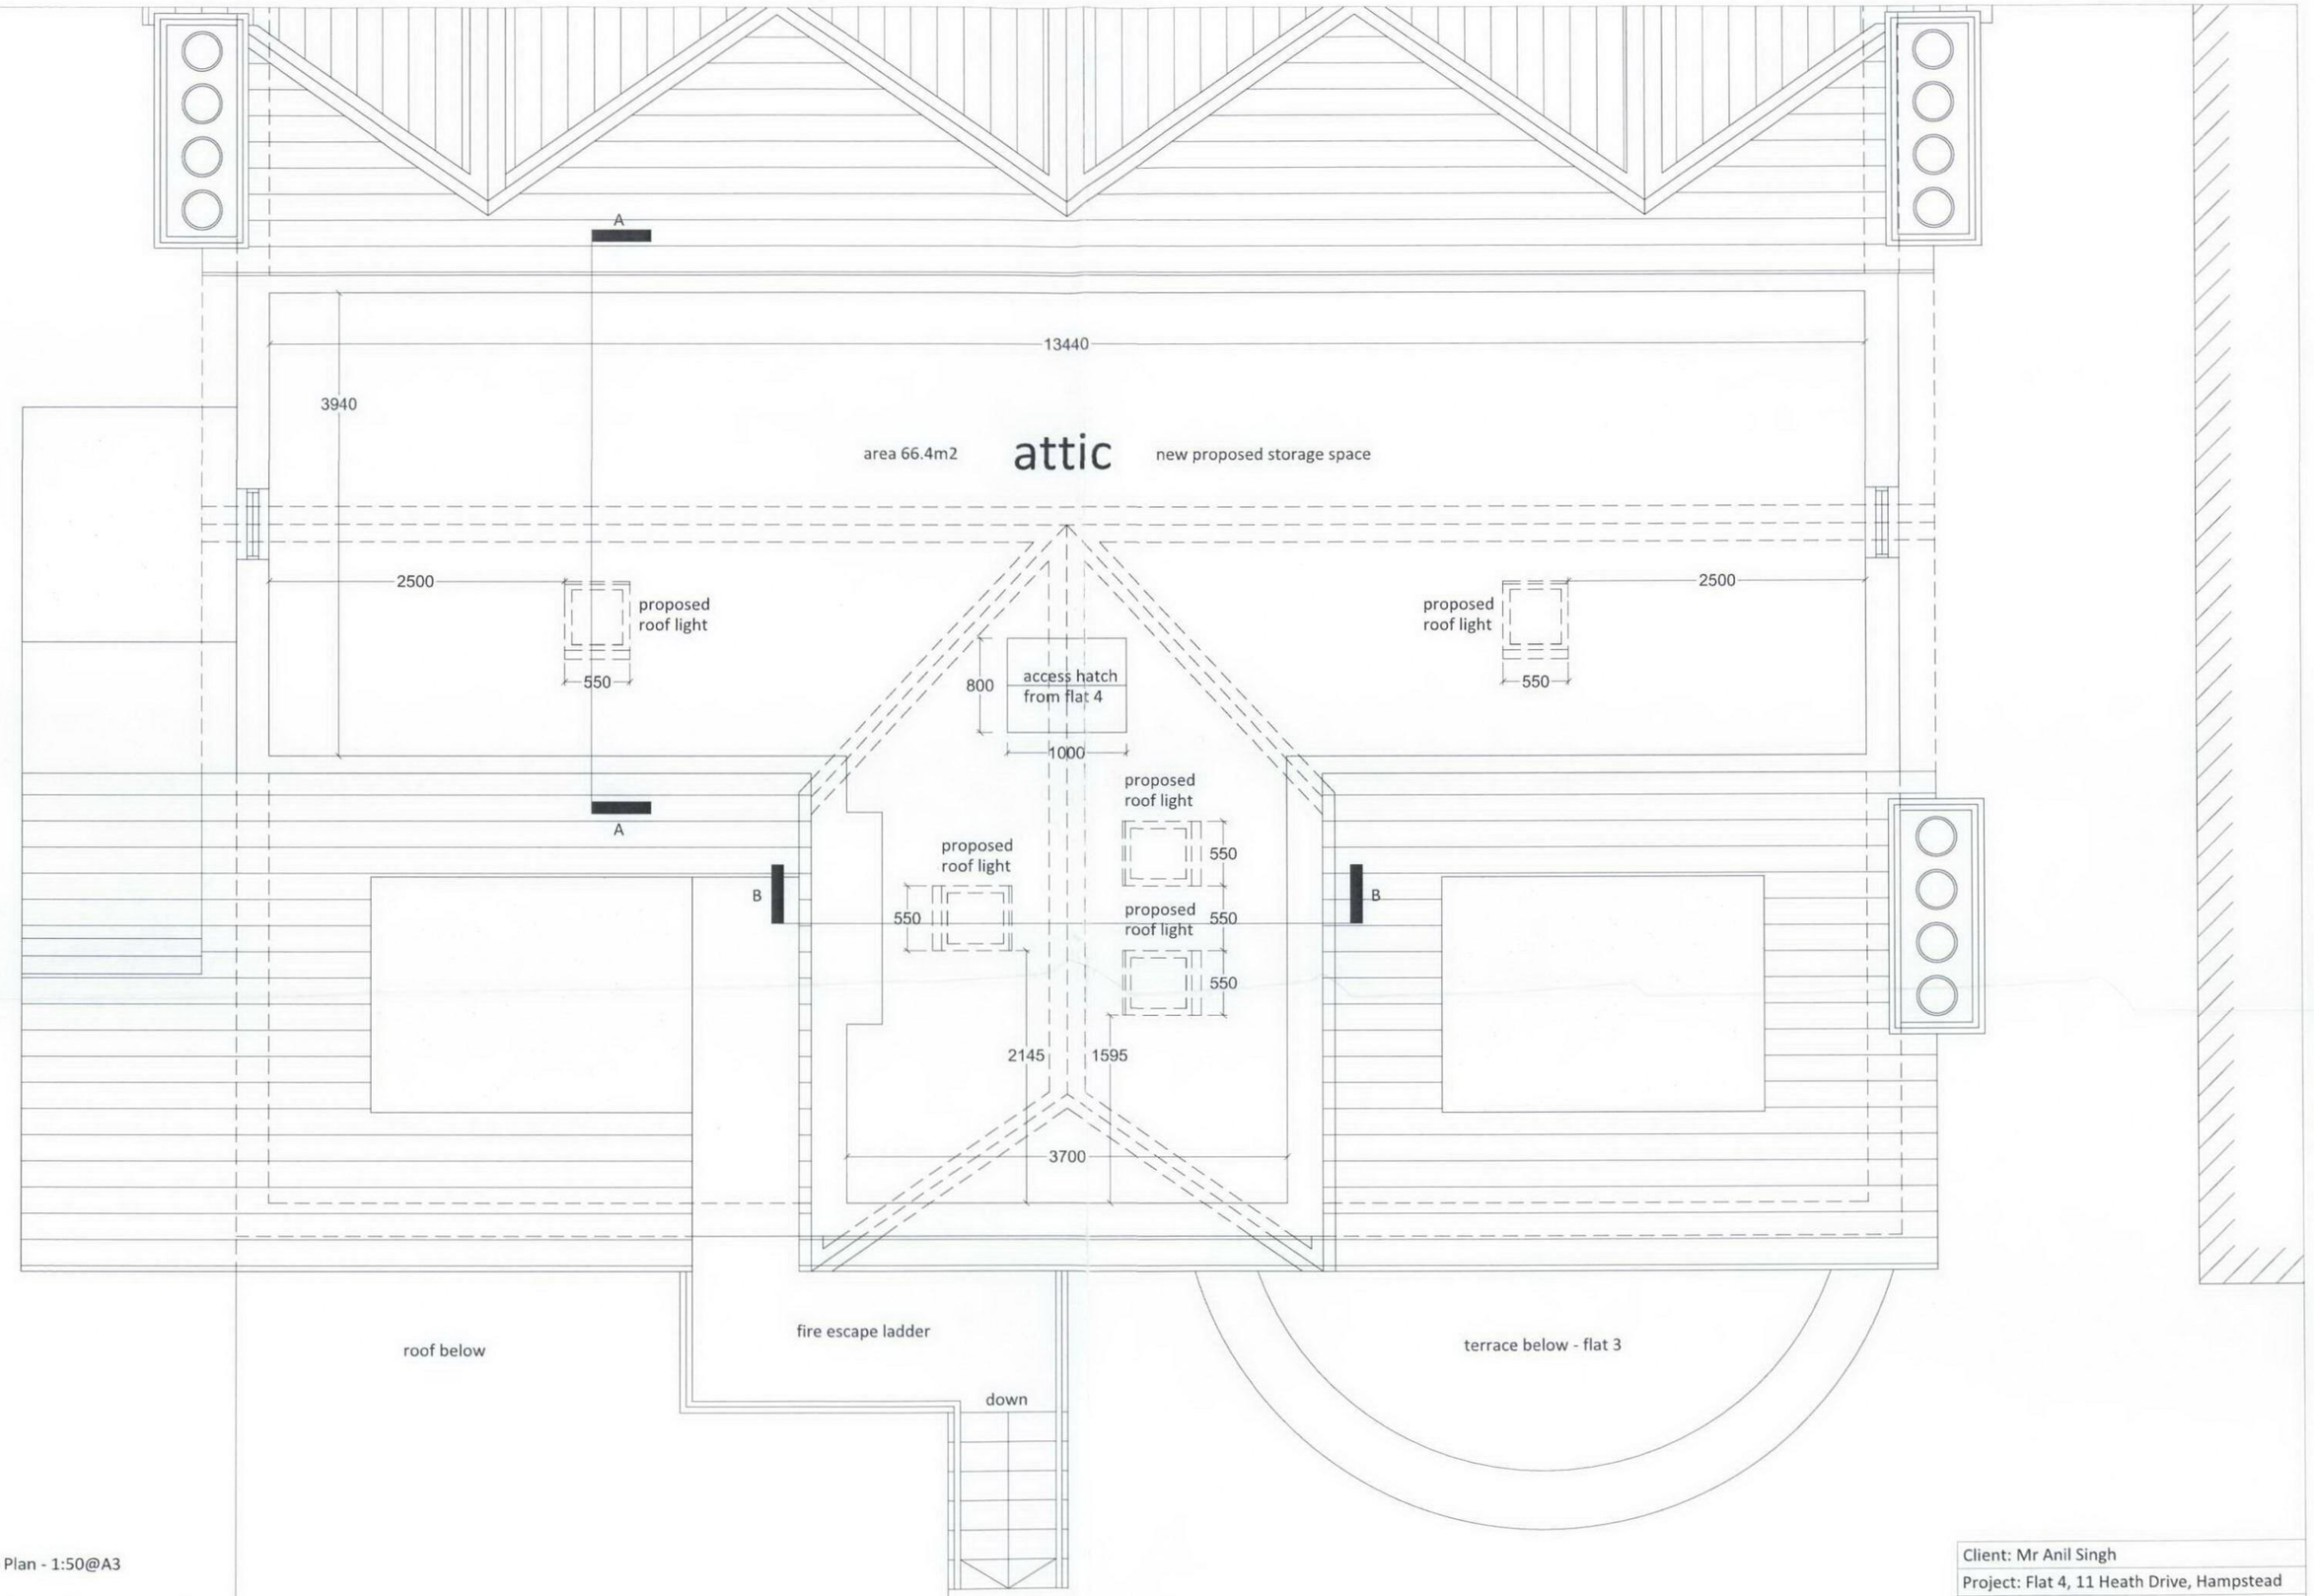

Proposed Attic Plan - 1:50@A3

0 1 2 3 4 5 10
m m m m m m

Client: Mr Anil Singh	
Project: Flat 4, 11 Heath Drive, Hampstead	
London, NW3 7SN	
Title: Proposed Attic Plan	
Scale: 1:50@A3	Date: 08.2012
Drawing No: 005	Revision: -