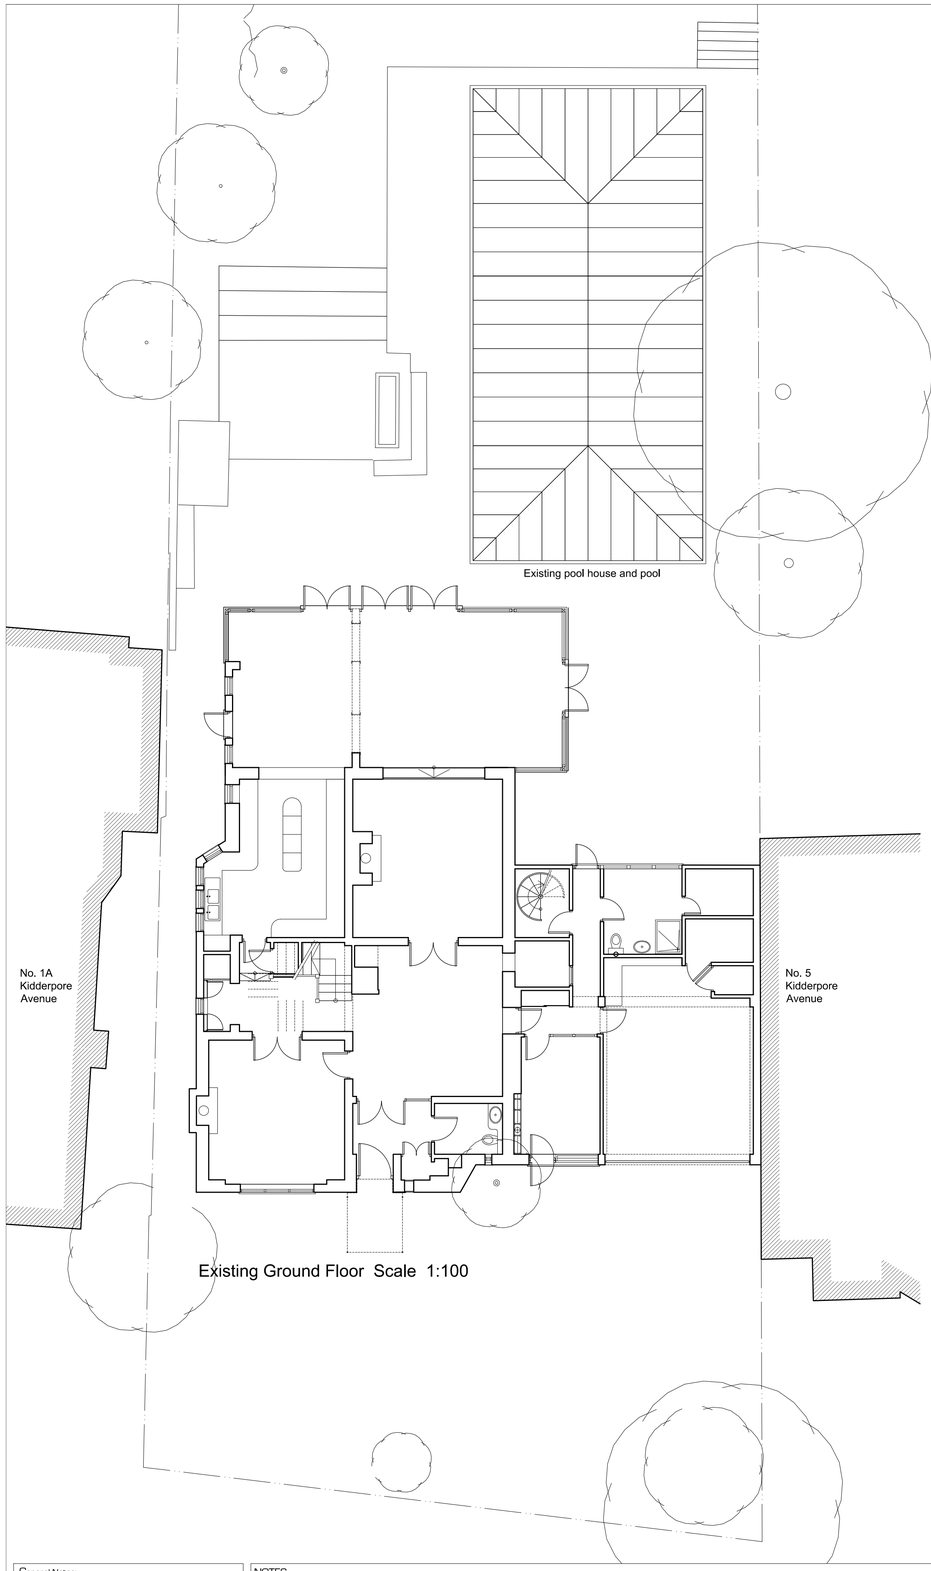

Existing Ground Floor Scale 1:100

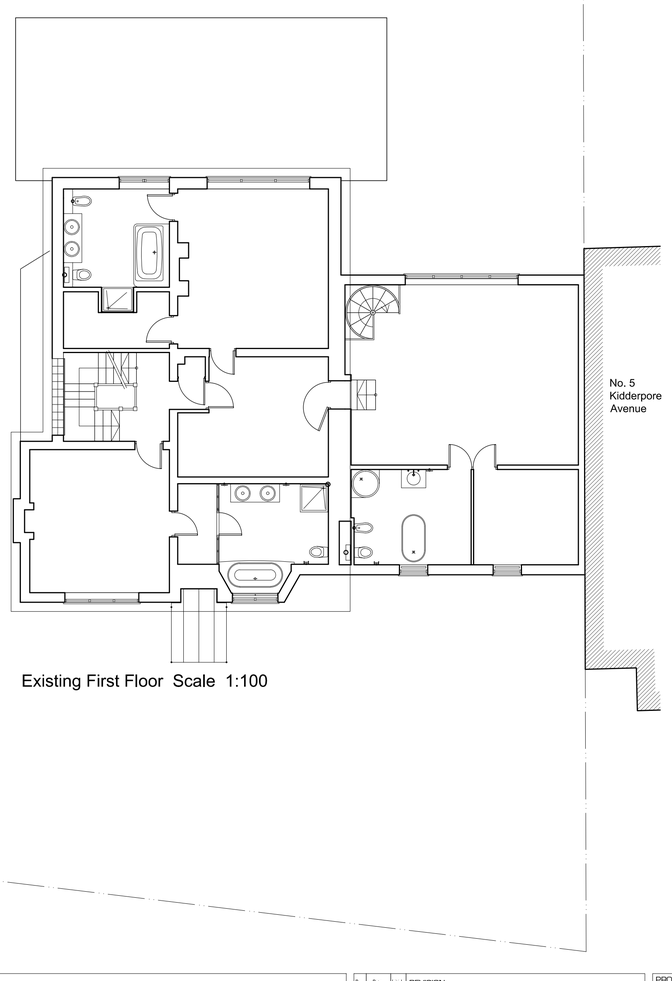

Existing First Floor Scale 1:100

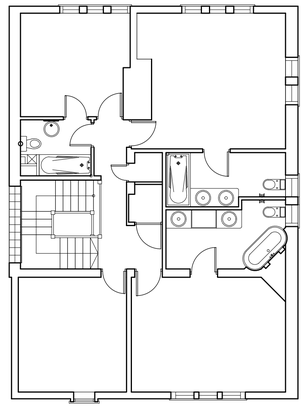

Existing Second Floor Scale 1:50

General Notes:

Report all errors, omissions and discrepancies.

Verify all dimensions on site before commencing any work on site or preparing any shop drawings.

All materials, components and workmanship are to comply with the relevant British Standards, Codes of Practice and appropriate manufacturers' recommendations that from time to time shall apply.

this drawing and design remains the property of SIAW and may not be reproduced in any way without prior consent.

NOTES

1:100 0 1 2 3 4 5

Rev	Date	Initials	REVISION

PROJECT
3 Kidderpore Avenue,
London
NW3 7SX

CLIENT
Mr. Shraga Michelson
3 Kidderpore Avenue,
NW3 7SX

A1 SHEET

ZONE	DISCIPLINE		STATUS
A	ARCHITECTURE		PP
LEVEL	DRAWING NUMBER		REVISION
A	KA12-PP-01		-
CAD FILE		XREF FILE	
JOB NO.	KA12	CI/SfB	
DRAWING TITLE	Existing Layouts		
SCALE	DATE	DRAWN	CHECKED
1:100	08.10.2012	KZ	IS

S. ILAN ARCHITECTURAL WORKSHOP
Winston House, Suite 332, 2 Dollis Park, London, N3 1HF
T. 020 8346 0628 F. 020 8346 0635 E. info@siaw.co.uk

PROJECT TITLE 3 Kidderpore Avenue, London, NW3