Key:

bl	bed level	conc	concrete	existing condition to be removed (red dashed)
cl	cover level	rl	roof light	
il	invert level	cup'd	cupboard	existing condition to remain
tl	threshold level	fp	fireplace	
utl	unable to lift	sd	sliding door	existing condtion to be removed & set aside for reuse (green dashed)
wl	water level	svp	soil and vent pipe	
sh	sill to head height	rwp	rain water pipe	site boundary
fs	floor to sill height	©	carpet	
u/s	underside height	3.17	room height	
t/s	topside height		roof slope (up)	
fb	floorboard direction		radiator	
1/A023	Elevation marker		Area that requires opening up and/or investigation	
C	Section marker			

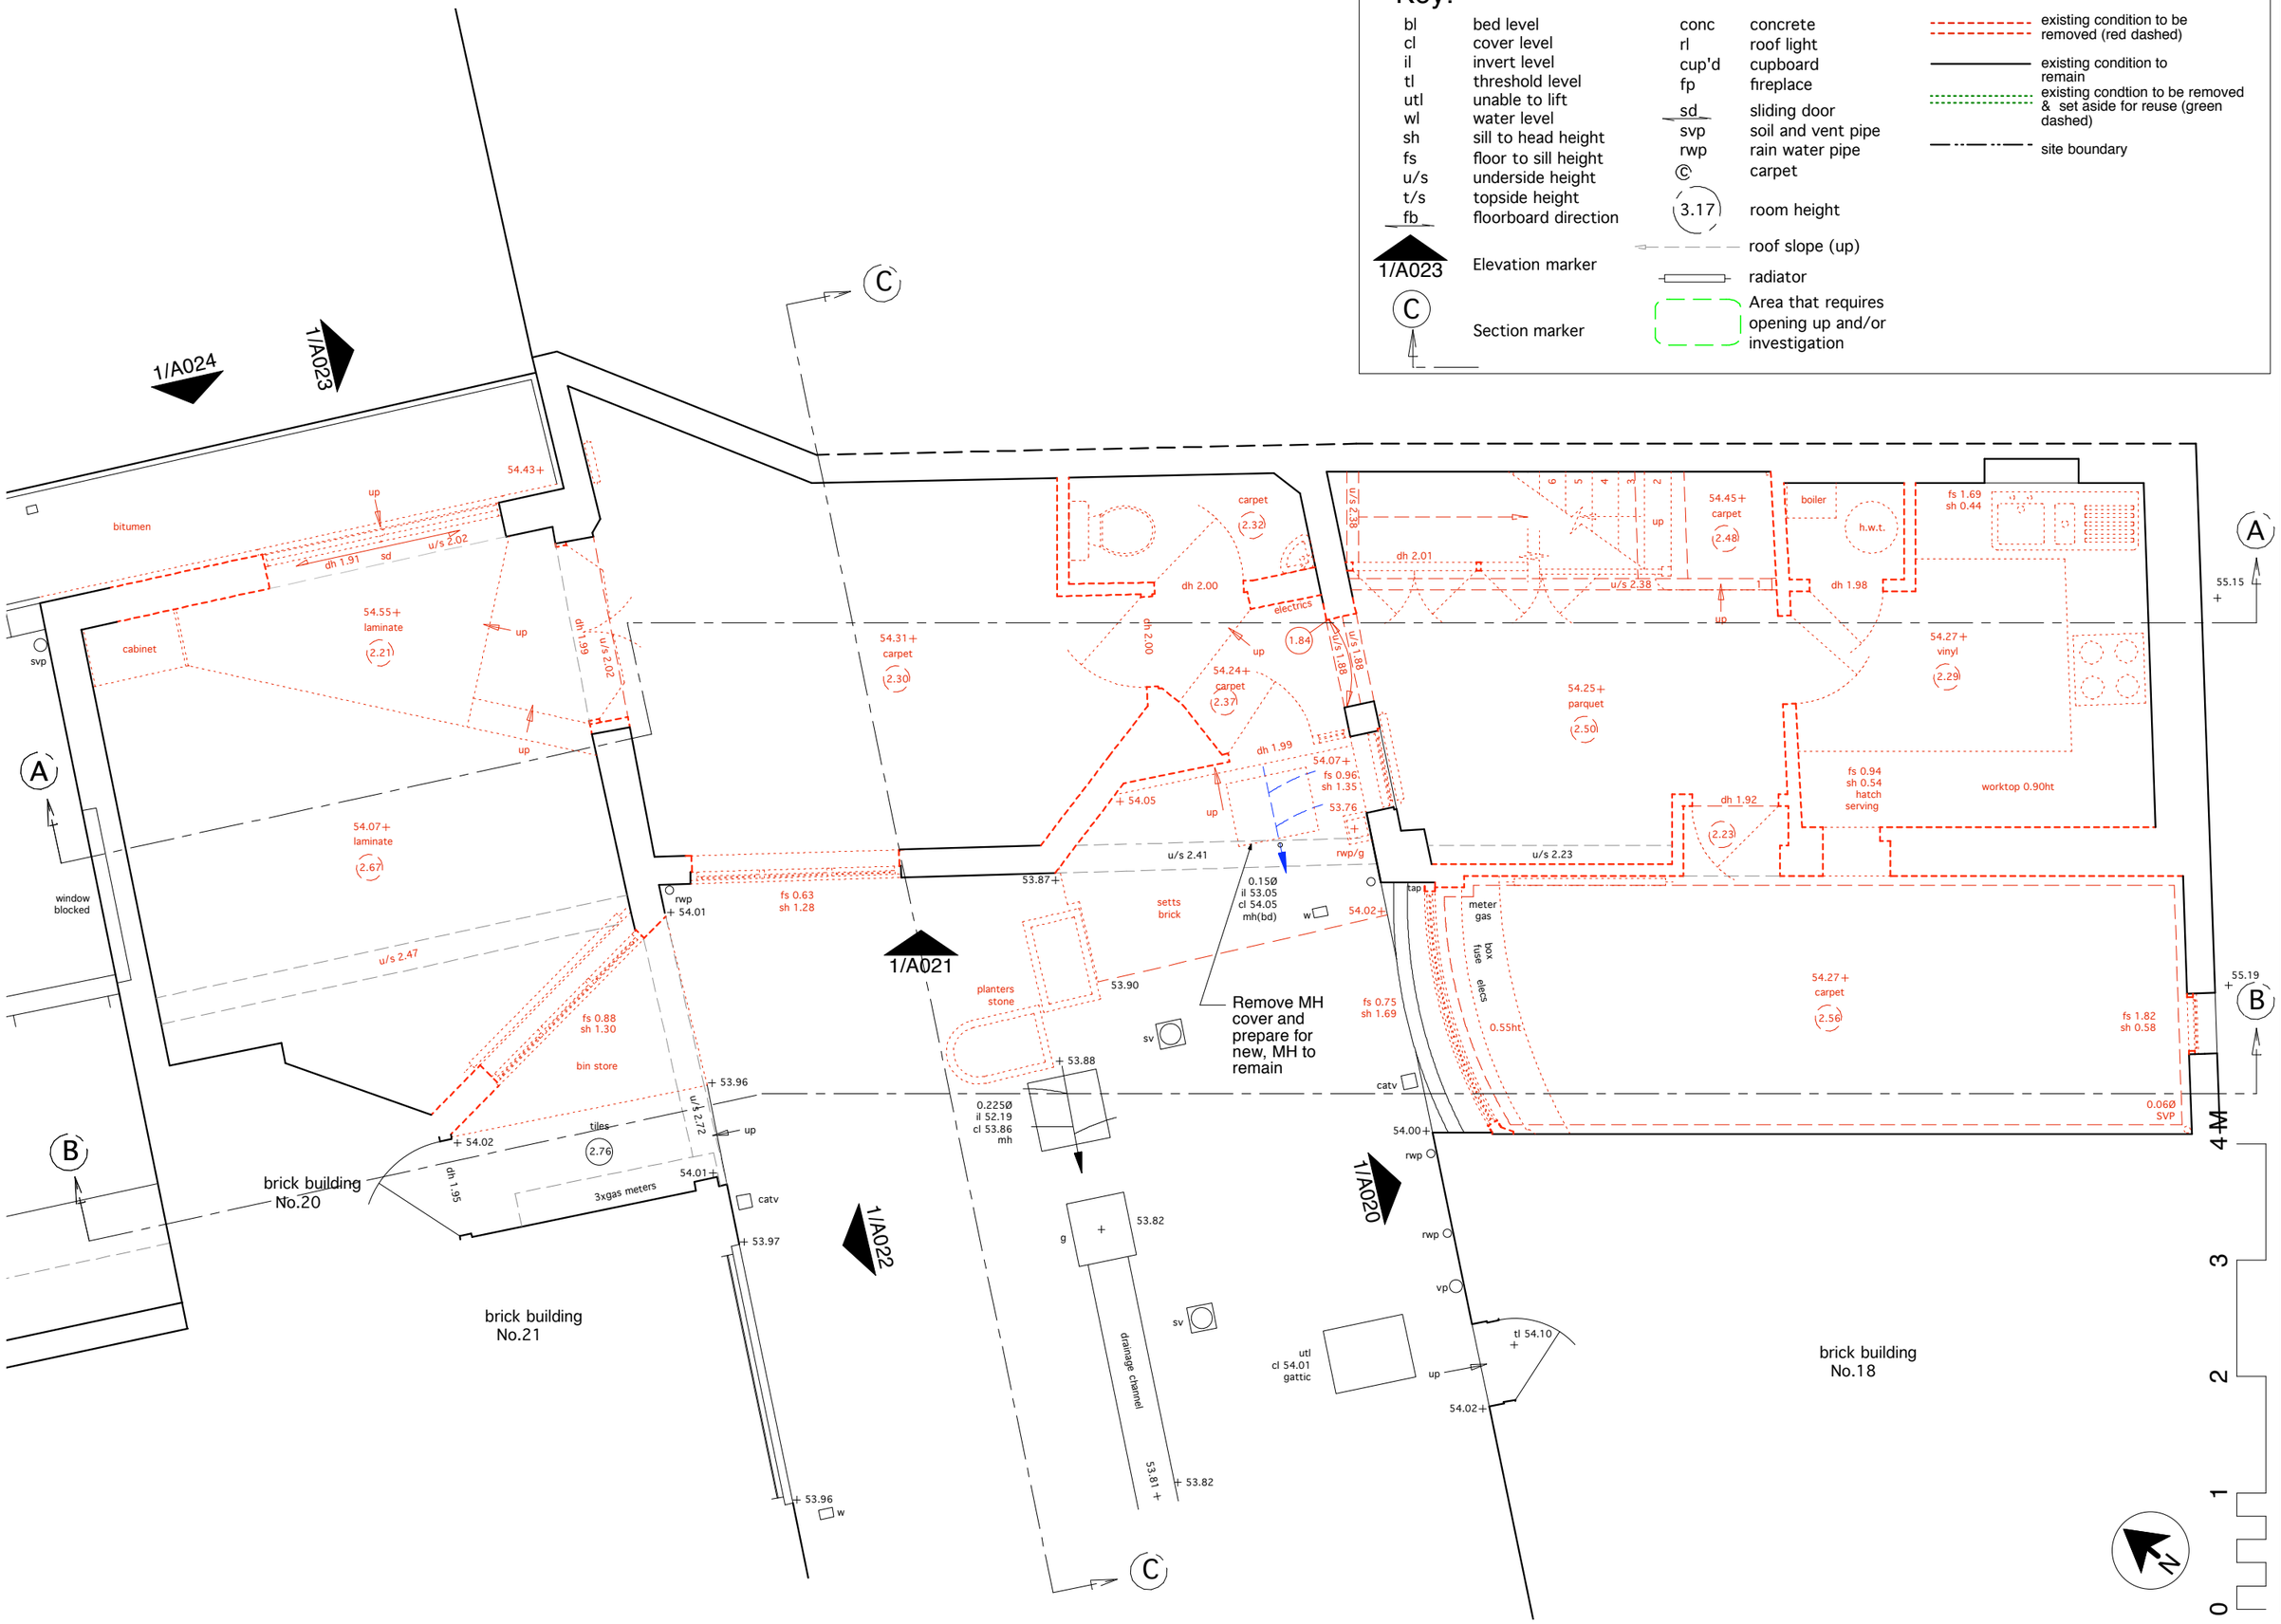

SANYA POLESCUK ARCHITECTS
8A BELSIZE COURT GARAGES LONDON NW3 5BH
T:0207 4318580 e-mail:enquiries@polescukarchitects.com

REV:	P4
NO:	A010
DATE:	27 SEP 2012
PAPER:	A3
SCALE:	1:50
TITLE:	Existing Ground Fl Plan
PROJECT:	19 Elizabeth Mews