Note:

Please note that information used to produce these drawings is based on measured survey supplied by others; Heritage Architecture can not be held responsible for any inaccuracies that may exist; Please do not scale drawings; all dimensions should be verified on site.

All DDA design alterations by
Allford Hall Monaghan Morris Architects

N

New construction & Access Ramp

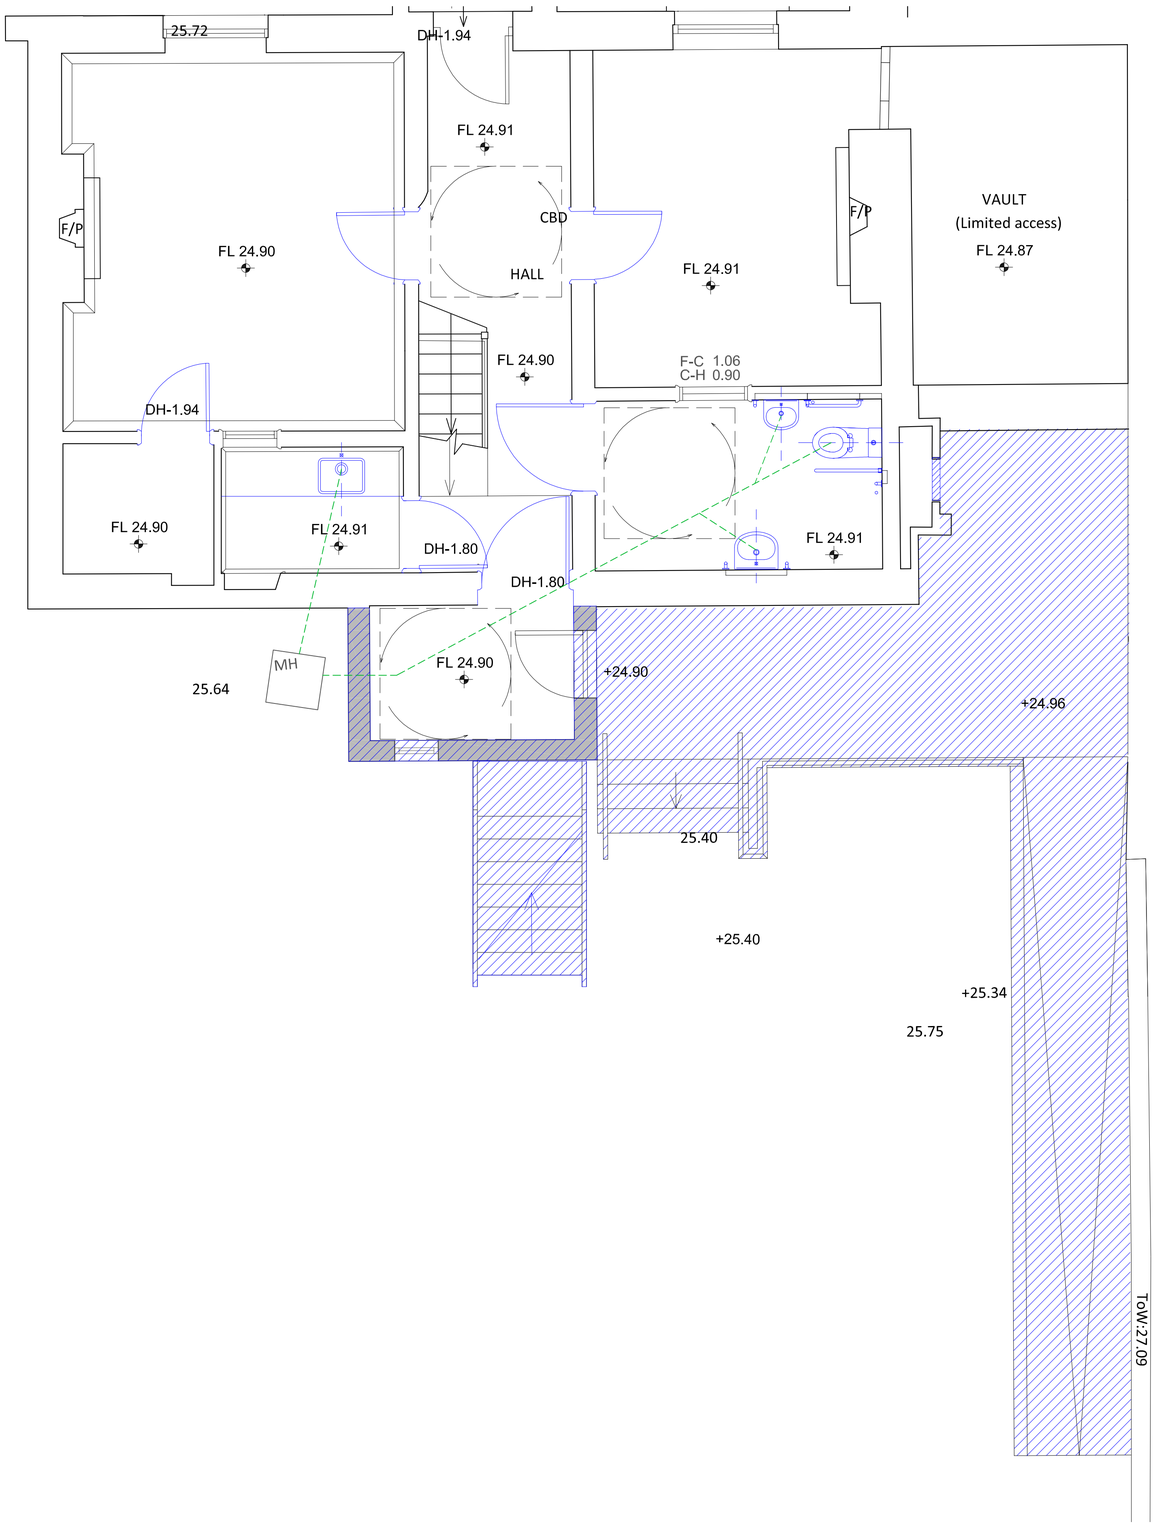

Client	STANLEY SIDINGS
Project	No1 HAWLEY ROAD
Job No	N1853
Dwg	PROPOSED LOWER GROUND FLOOR (DDA ACCESS)
Dwg No	HR_N1853_007
Dwg Type	LBC
Status	FINAL

Scale	Size	Rev	Date
1:50 at A1	A1	*	SEPT 2012

STEPHEN LEVRANT HERITAGE ARCHITECTURE

62 British Grove, London W4 2NL
E-mail: info@heritagemail.co.uk

T: 0208 748 5501
F: 0208 748 4492