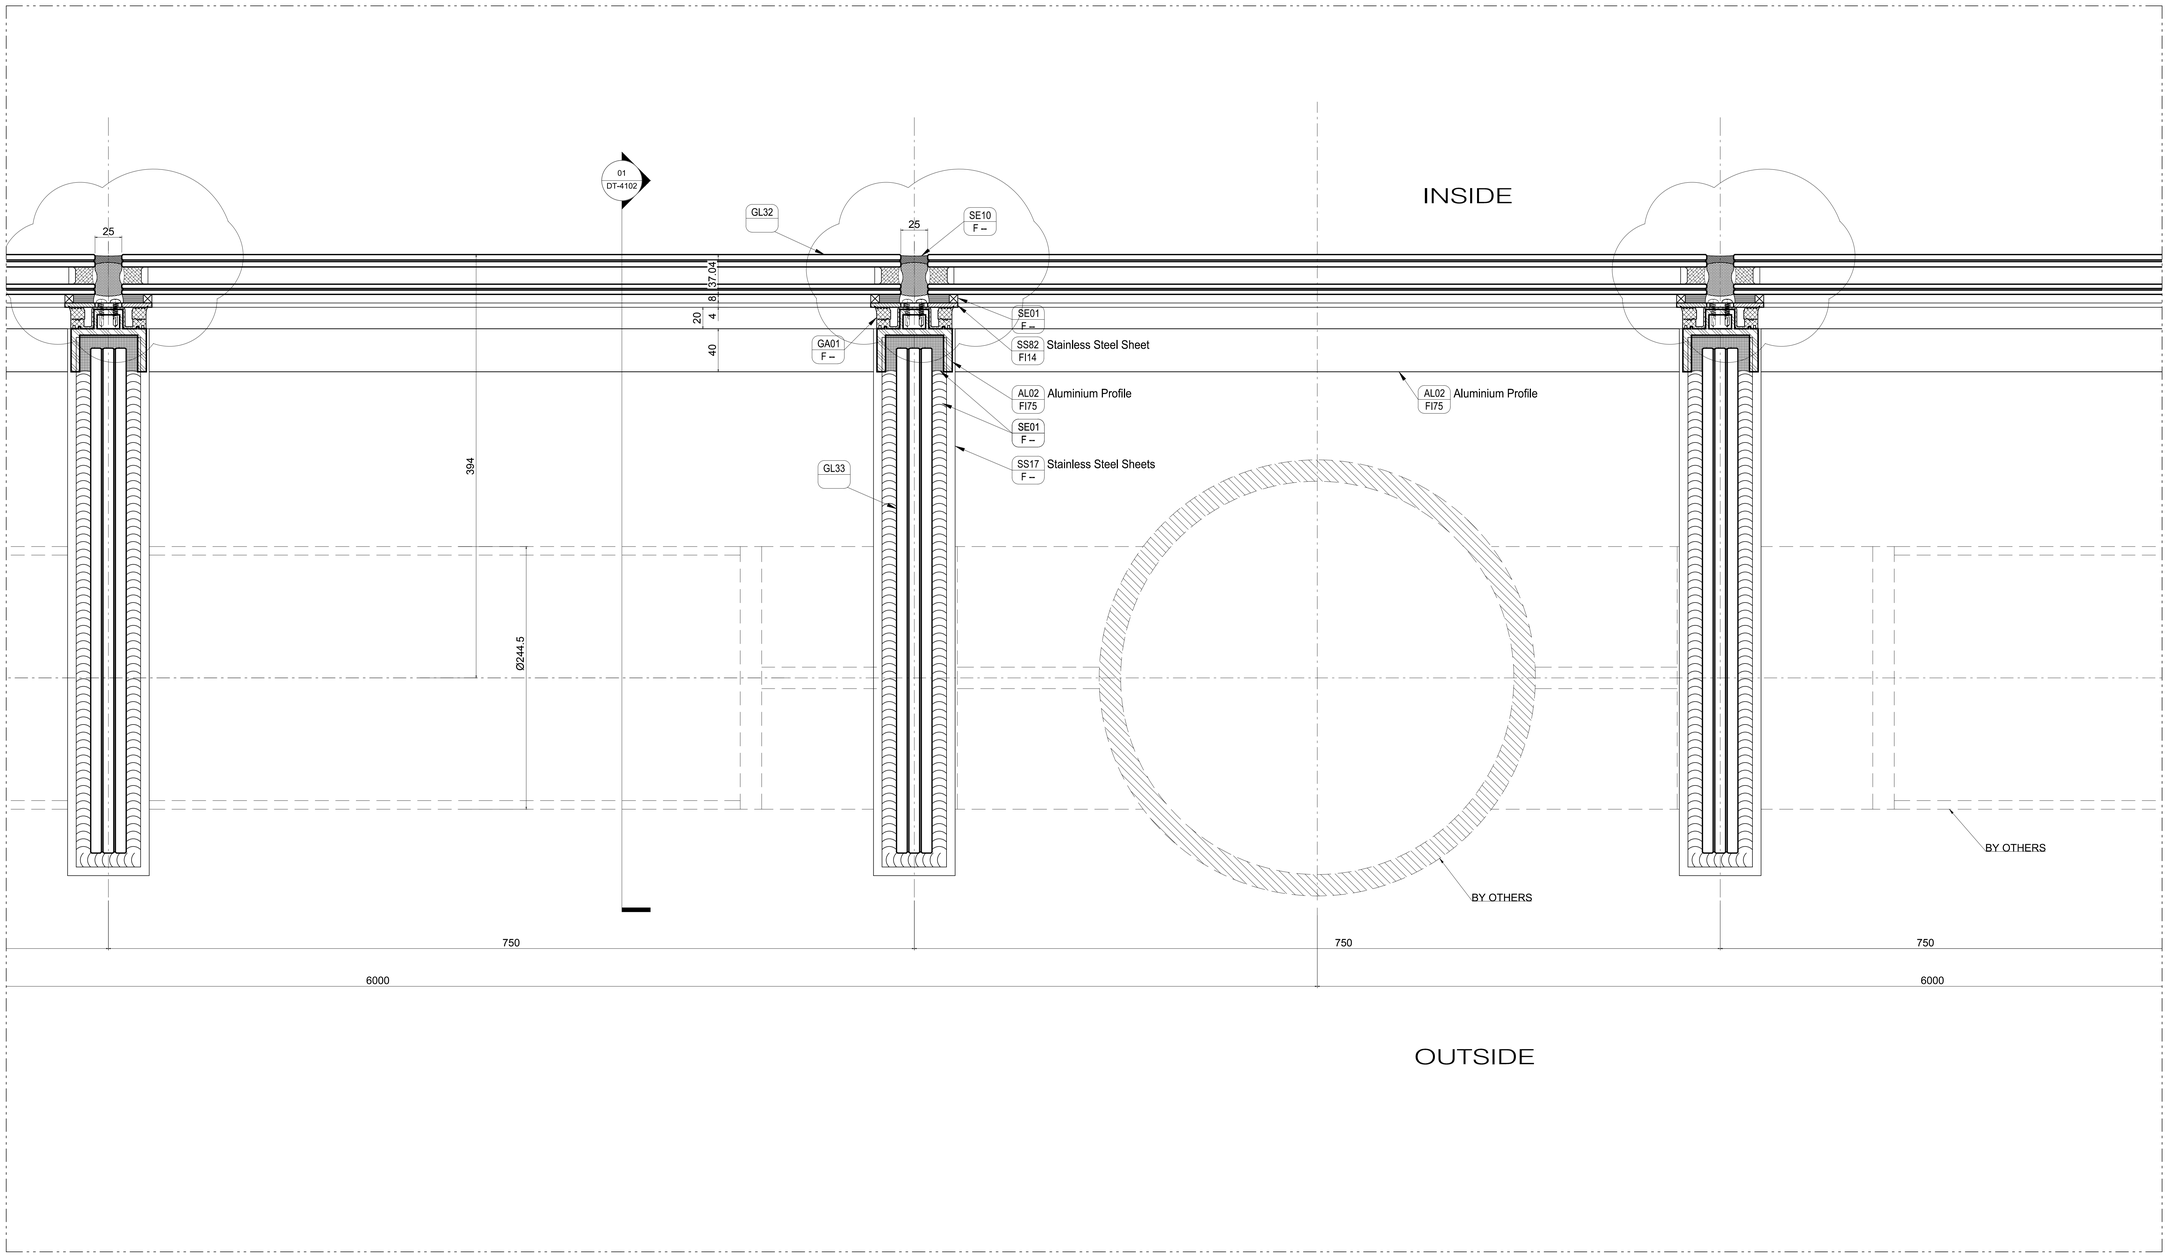

1 DT-4103 EAST ATRIUM
TYPICAL HORIZ. SECTION @ FIN Scale: 1:2

Project

THE FRANCIS CRICK INSTITUTE

COMMERCIAL IN CONFIDENCE
Prepared For
UKCMRI Construction Ltd.

Project No: 211P90626

NOTES:

By others

Key Plan

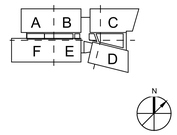

Do not scale dimensions from drawings
Site verify all dimensions prior to construction
Report all discrepancies to Architect immediately
This drawing is to be read in conjunction with all relevant documents and drawings

Rev.	Description	Date	By
A01	architct/structural	18.11.11	hf
–	–	–	–
–	–	–	–
Status	Status of previous issue return (for SW review only)			
nnnnn	–	A	B	C

Drawn by: F. Hirsch
Reviewed by: A. Schwab
Drawn Date: 28.10.2011
Scale: 1:2
Project No: 211P90626
Size: A0

Title:
Facade Type 4A
East Atrium Facade
Horiz. Section at Typical Bay

Drawing Number: 3300-XXX-X-DT-4103-A01
Revision: