01 VIEW WEST ATRIUM FACADE
FACADE TYPE 4A
Scale: 1:50

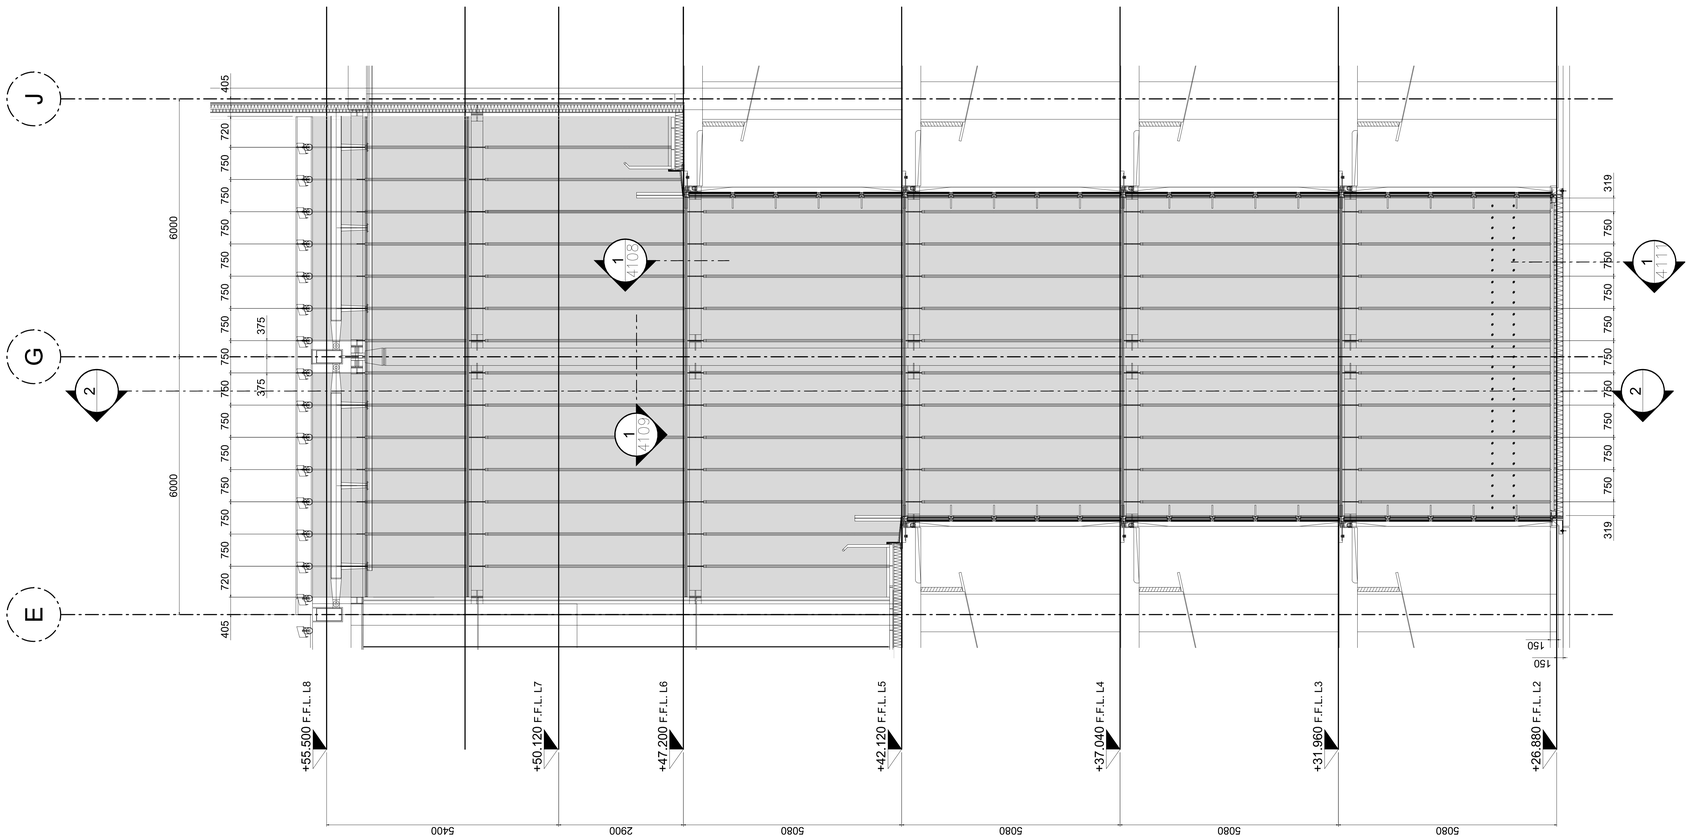

02 VERTICAL SECTION
WEST ATRIUM FACADE
Scale: 1:50

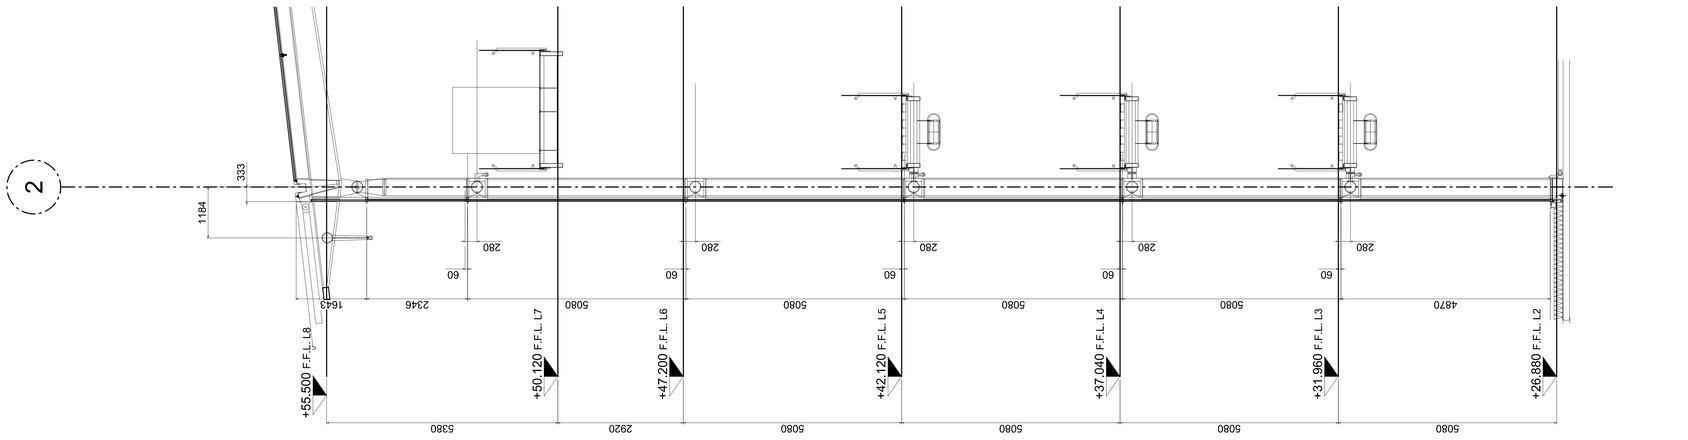

Project

THE FRANCIS CRICK INSTITUTE

COMMERCIAL IN CONFIDENCE
Prepared For
UKCMRI Construction Ltd.

Project No: 211P90626

NOTES:

1 By others

Key Plan

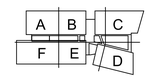

N

Do not scale dimensions from drawings
Site verify all dimensions prior to construction
Report all discrepancies to Architect immediately
This drawing is to be read in conjunction with all relevant documents and drawings

Rev.	Description	Date	By
–	–	–	–
–	–	–	–
Status	Status of previous issue return (for BIM review only)			
-	–	A	B	C

Drawn by: C.Uhl
Reviewed by: F. Hirsch
Drawn Date: 21.10.2011
Scale: 1:50
Project No: 211P90626
Size: A0

Title:
FACADE TYPE 4A
WEST ATRIUM FACADE

Drawing Number: 3300-XXX-X-EL-0061-A00
Revision: