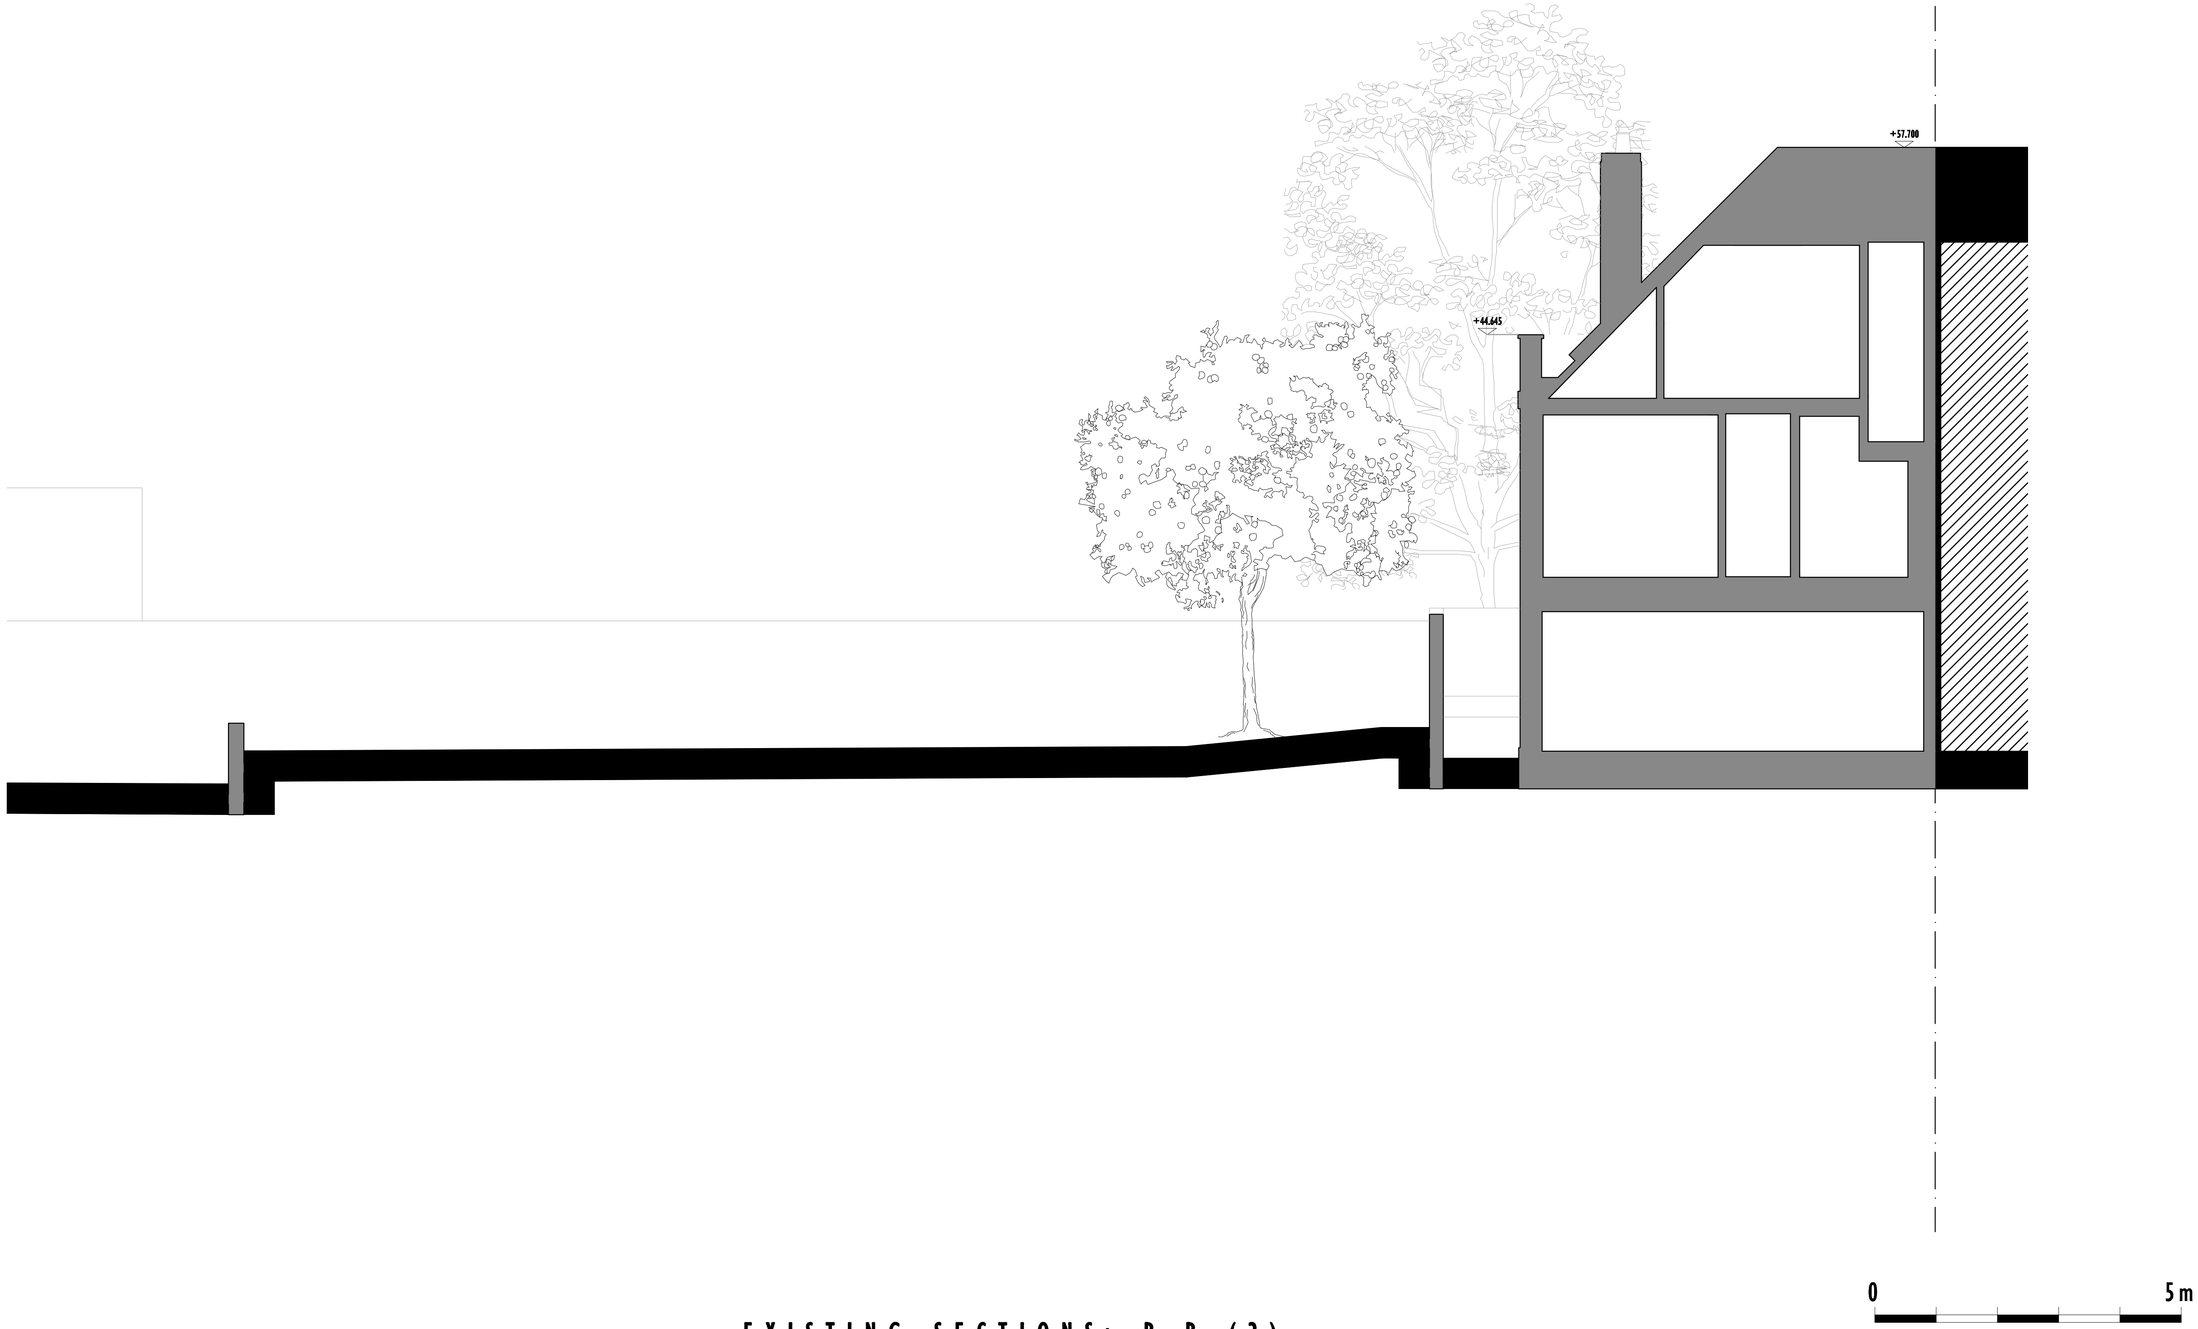

EXISTING SECTIONS: B-B (2)

Scale 1:50 @ A1
Scale 1:100 @ A3

wolff ARCHITECTS

16 lambton place
notting hill
london w11 2sh
tel 020 7229 3125
fax 020 7229 3257
info@wolffarchitects.co.uk

This drawing is protected under Copyright and at no time should any portion of this drawing be reproduced or copied without the permission of the Architect. (Design Copyright Act 1968)

This drawing must not be used for purposes other than that for which it is provided, it is supplied without liability for any errors or omissions.

Drawings not to be scaled for planning application purposes, all dimensions to be checked on site. All drawings subject to Statutory Authority Approval.

inc	rev:	date:
0	FIRST ISSUE	24.07.12

inc	rev:	date:

status: PLANNING STAGE

project: 56 Avenue Road
London, NW8 6HT

drawing title: Existing Sections:
B-B (2)

date: 24.07.12 | scale: 1:50/1:100 | dwg no: 1111-PL-122-2 | rev no: 0