NOTES:

NORTH

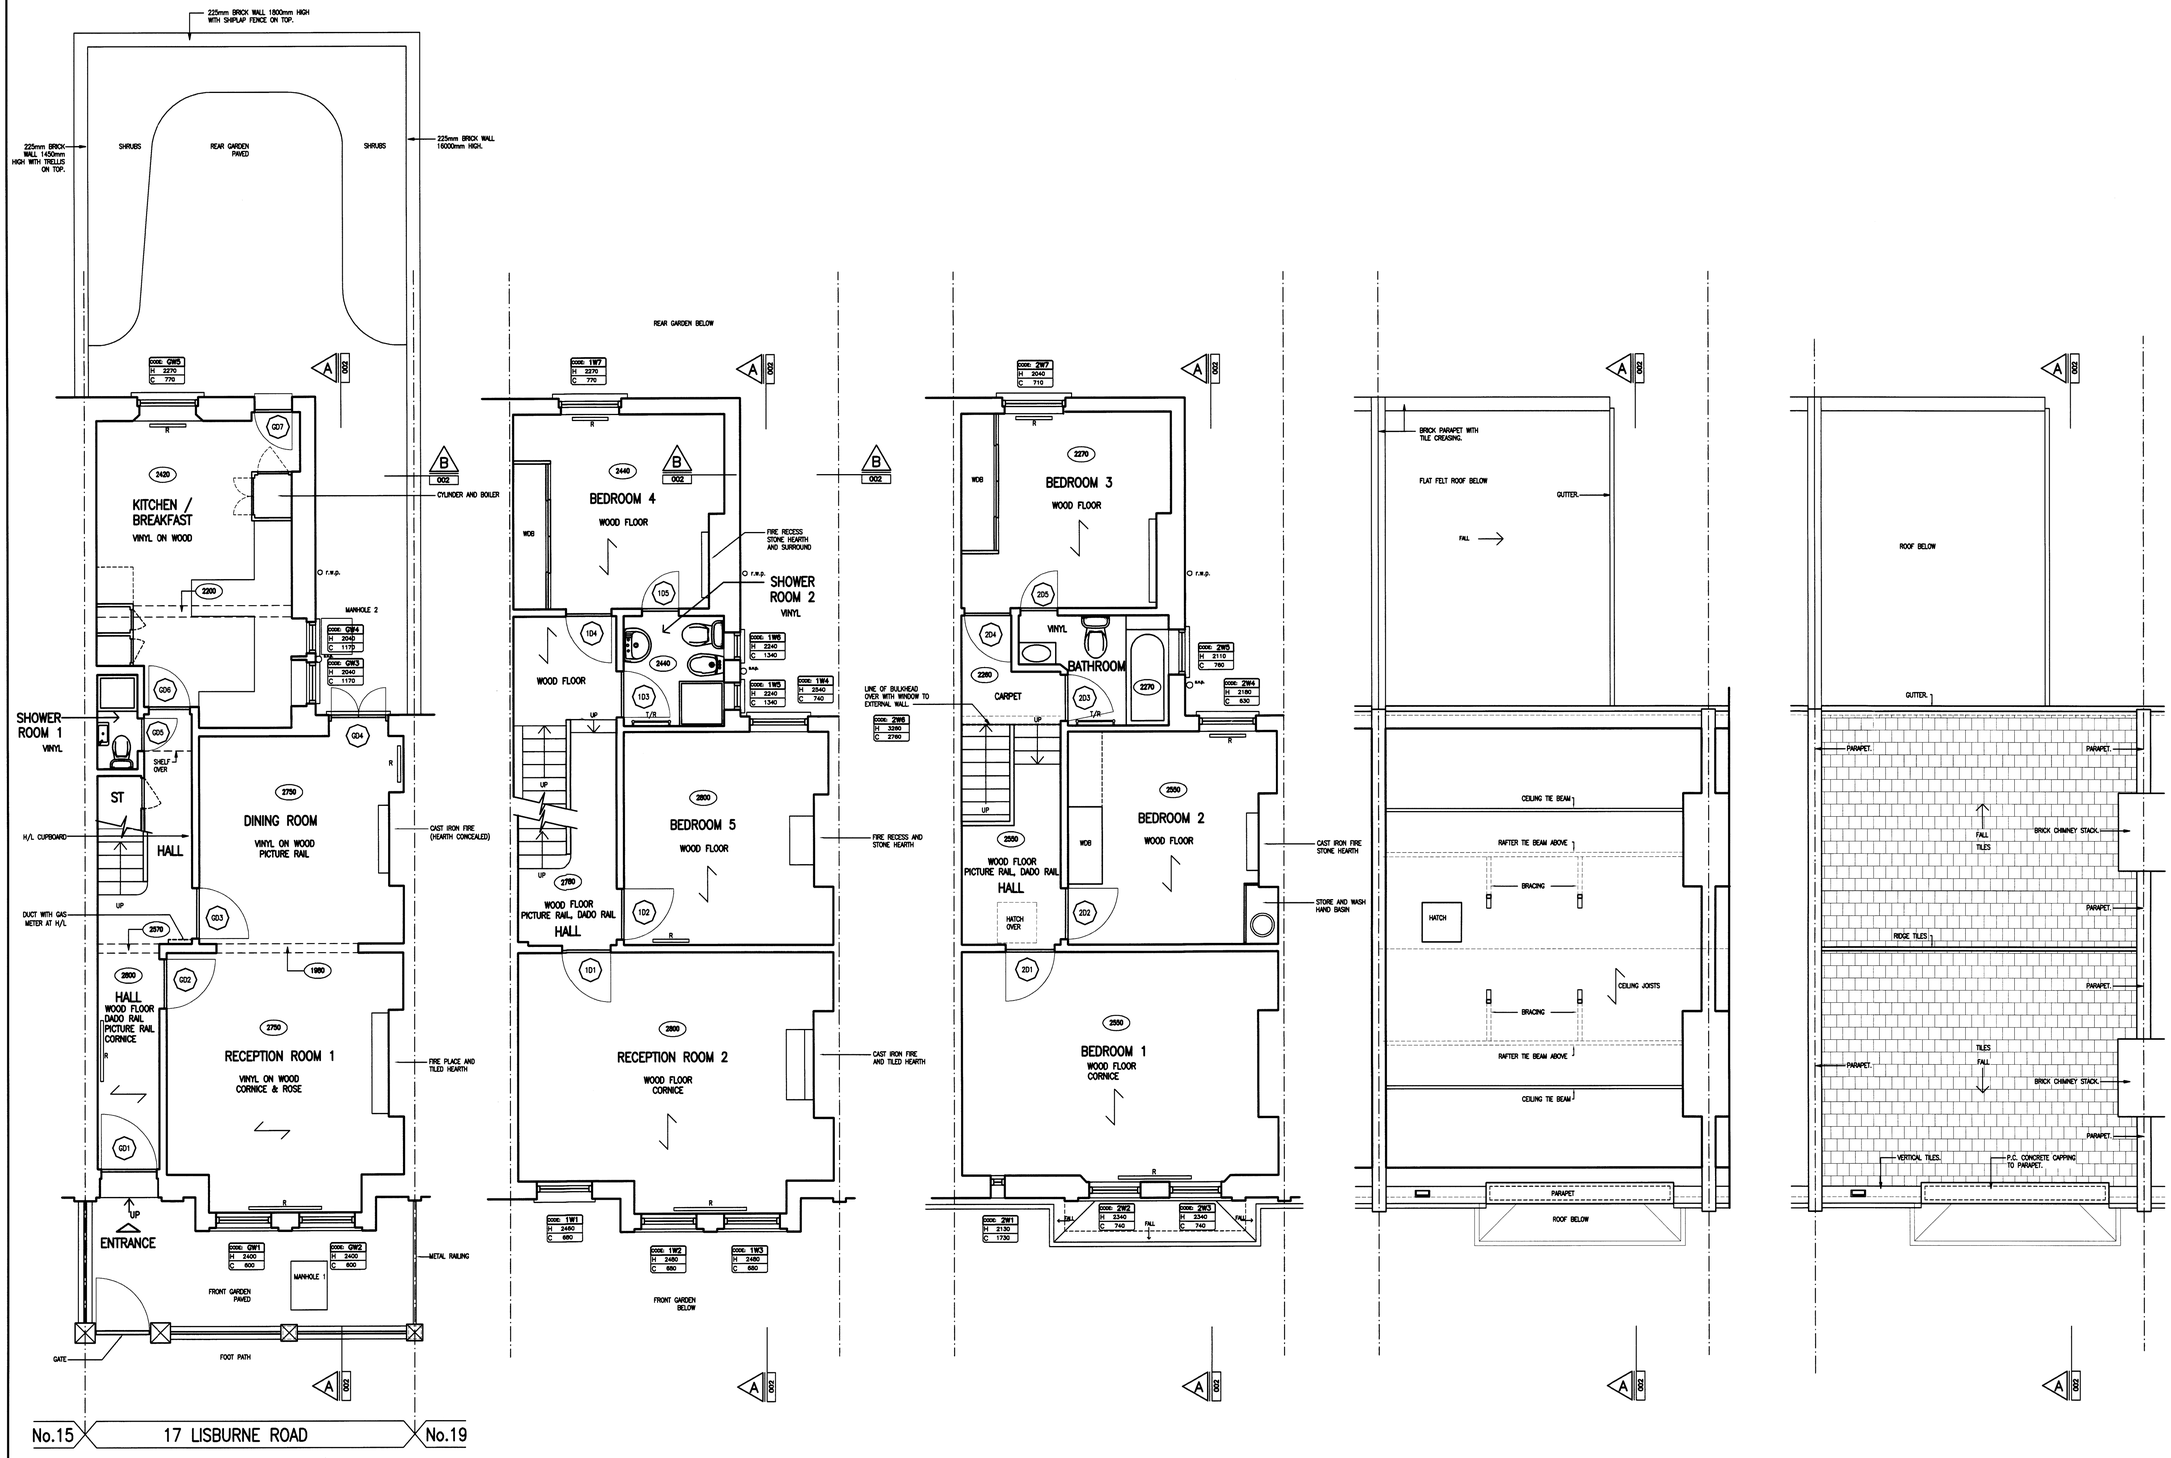

DATE	REVISIONS	REV
08/05/12	NOTES ADDED – NORTH SIGN ADDED	A

THIS DRAWING IS THE COPYRIGHT OF THE ARCHITECT AND SHOULD NOT BE REPRODUCED WITHOUT WRITTEN CONSENT.
DO NOT SCALE FROM THIS DRAWING, ONLY FIGURED DIMENSIONS SHOULD BE REFERRED TO. ANY DISCREPANCIES SHOULD BE REPORTED TO THE ARCHITECT IMMEDIATELY.

PROJECT

17 LISBURNE ROAD
LONDON
NW3 2NF

DRAWING

EXISTING PLANS

DATE MARCH'12
DELT.
COMPUTER 1813-001
SCALE 1:50

transformation
ARCHITECTS
17 BONNY STREET LONDON NW1 9PE
TEL: 020 7424 0122 FAX: 020 7424 0133
e-mail: info@transformation-architects.co.uk

DWG. No. 1813-001 REV. No. A