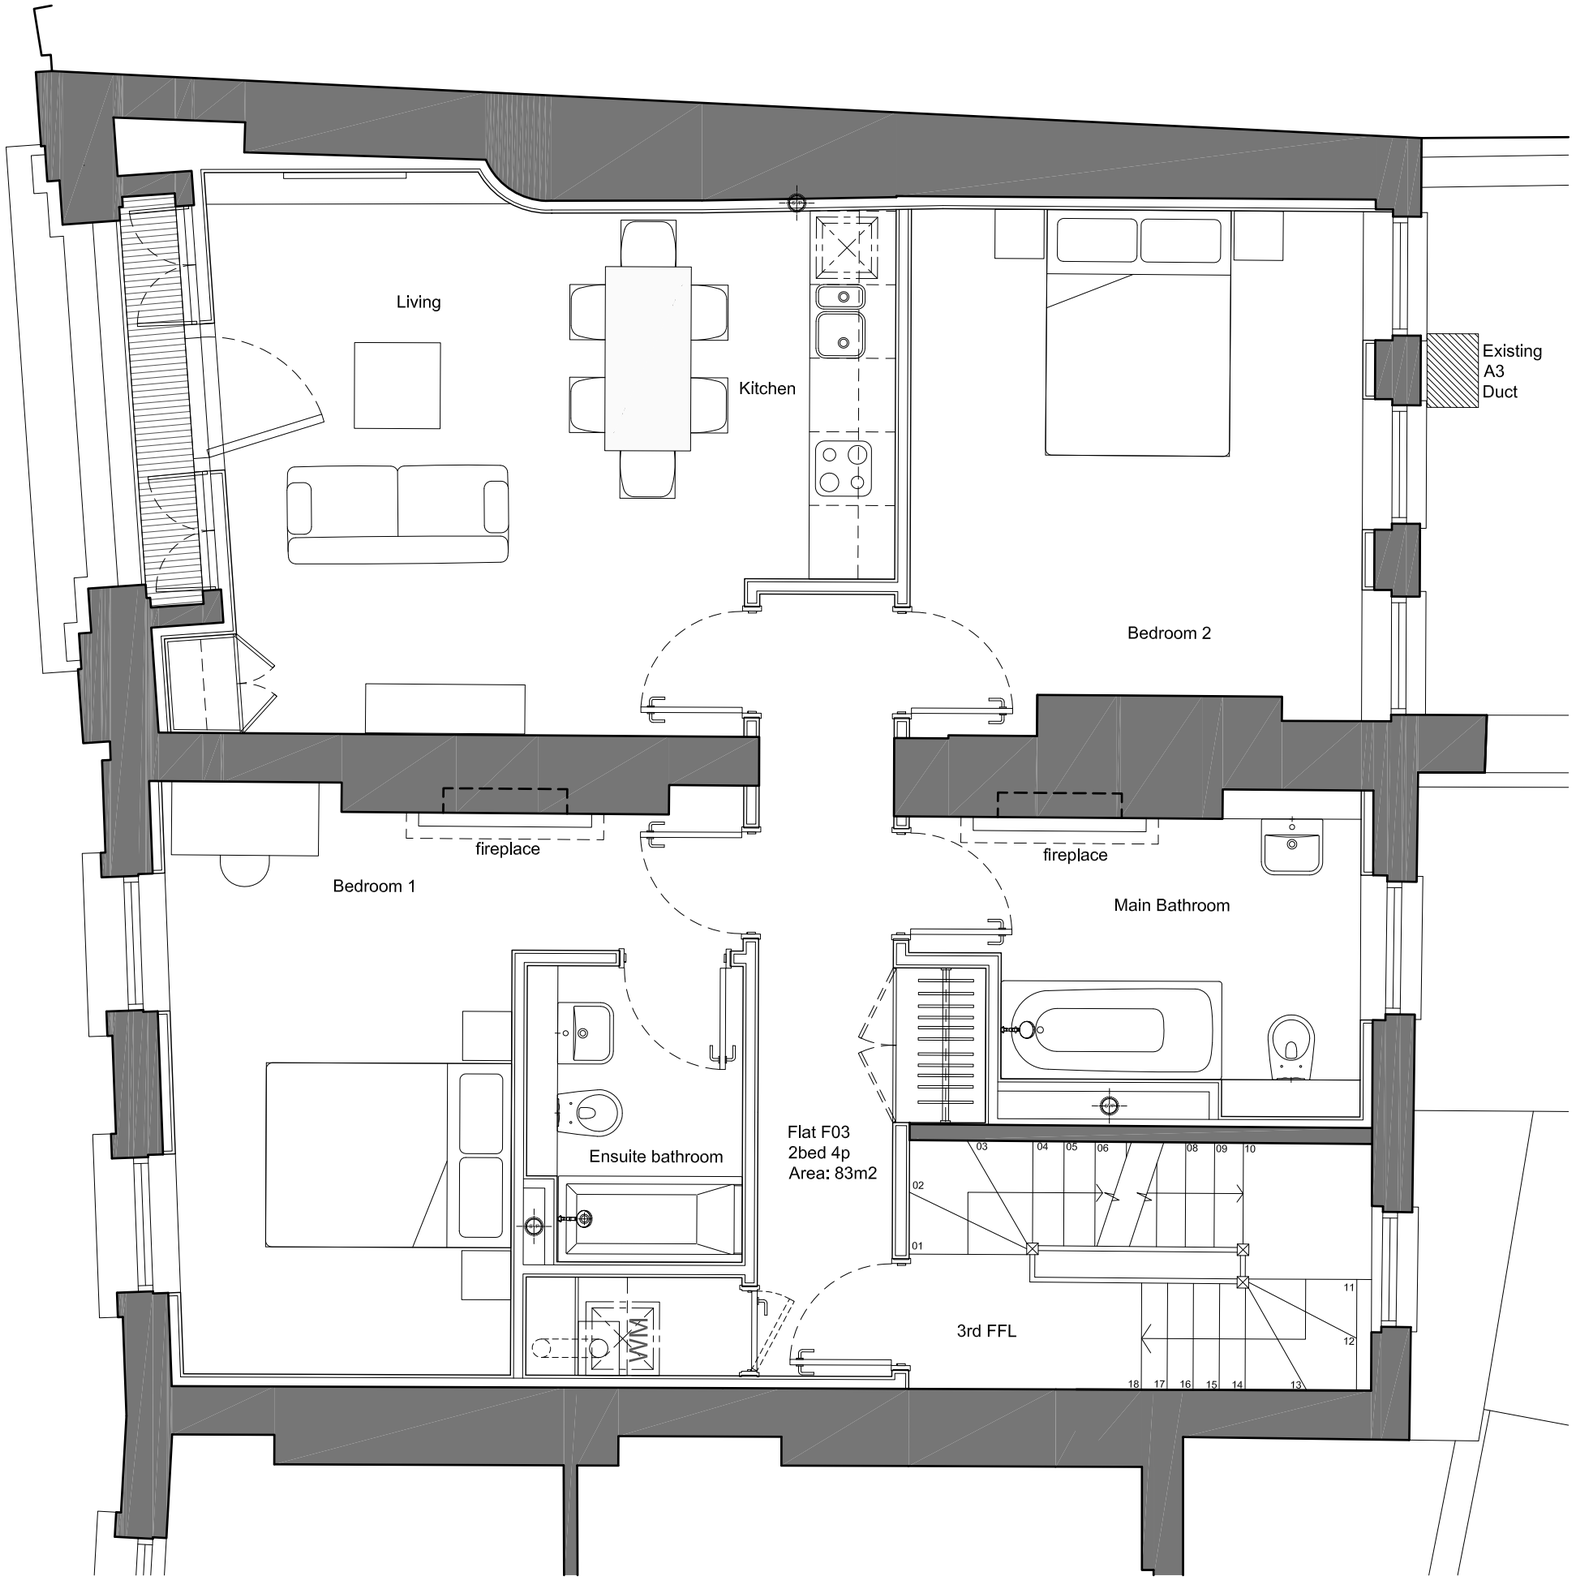

N

0 1m 2m 10m

DATE	REVISIONS
31.08.2012	PL02 PLANNING
29.08.2012	PL01 PLANNING

Do not scale from this drawing
All dimensions to be confirmed on site
Information contained within this drawing is the sole copyright of EMRYS Architects Ltd and is not to be reproduced without permission
EMRYS Architects are to be notified immediately of any discrepancies

EMRYS
CAP House | 9-12 Long Lane | London | EC1A 9HA
mail@emrysarchitects.com
www.emrysarchitects.com T : 020 7726 5060

JOB NO. 1112 CLIENT GMS

TITLE 75-76 Chancery Lane
London WC2

DWG 4th floor, no.76, Application no.3
Mansard Roof Extension
Proposed Third Floor Plan

DRAWN CJ DATE 29.08.2012 SCALE @ A3 1/50

CHECKED GE STATUS PLANNING REV PL02

DWG NO. 1112-0200-AP-006