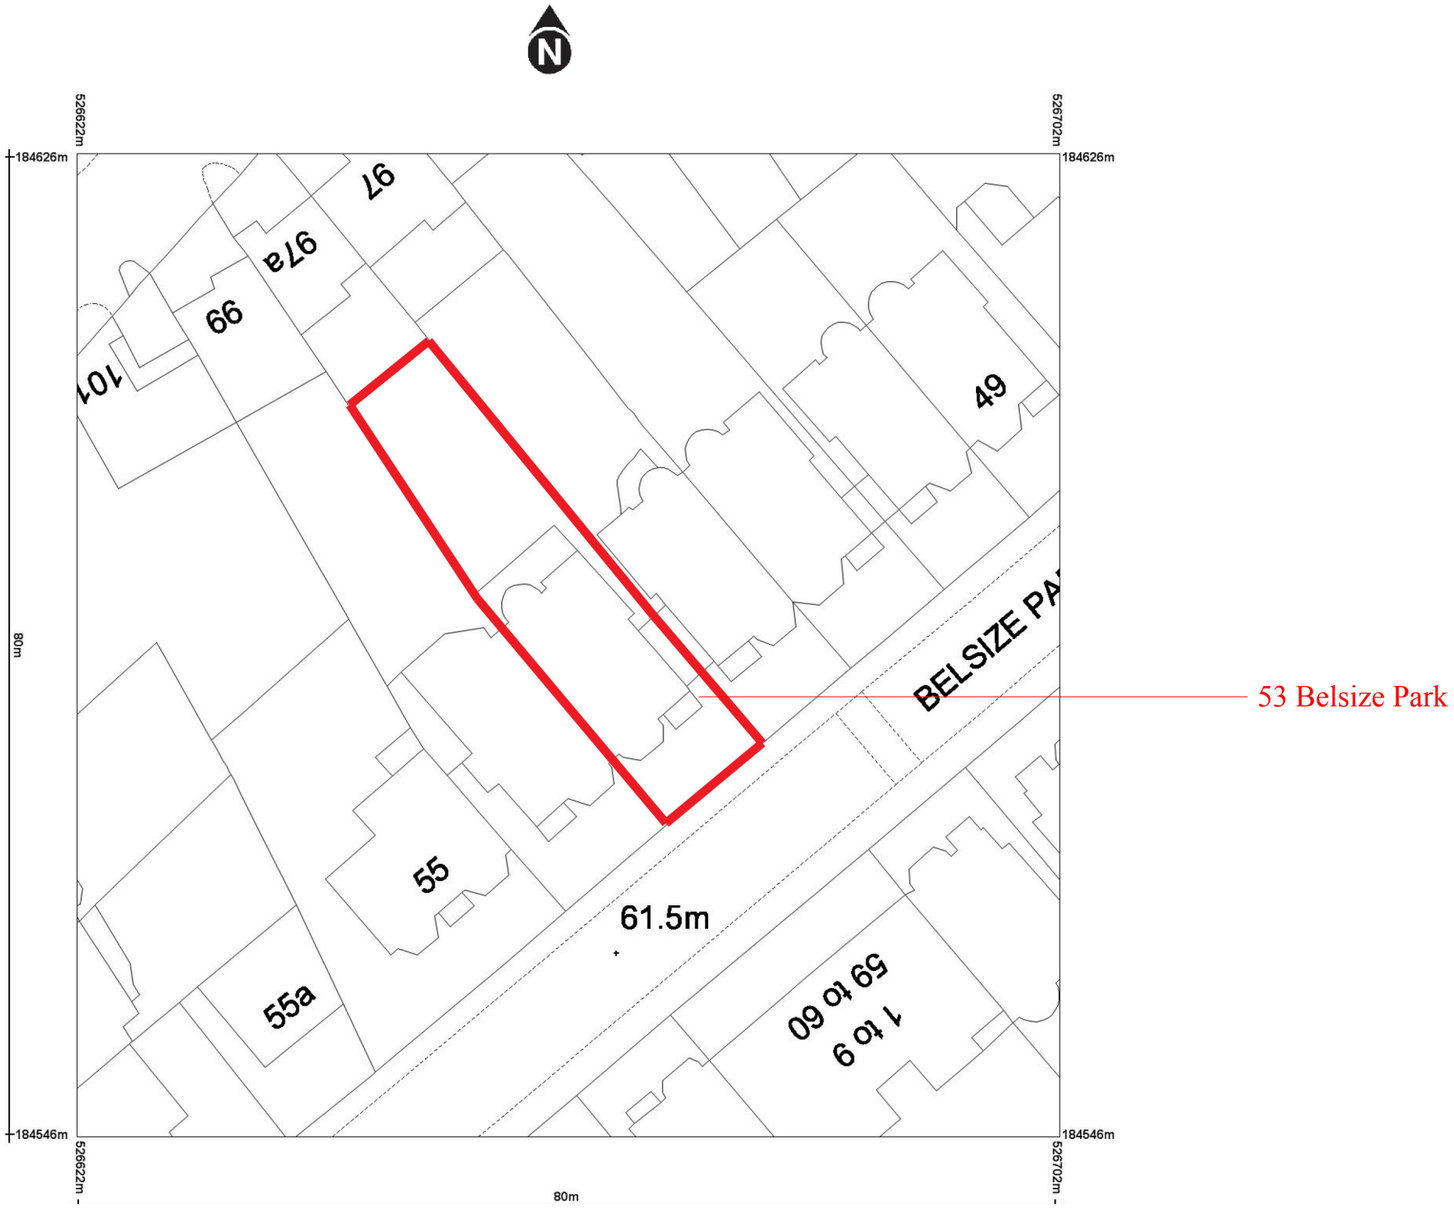

Scale 1:500

0 10 20

Metres

EDO Design & Construction Ltd.
2 Highwood Avenue
London
N12 8QP

T 020 8445 1166
info@edoconstruction.com
www.edoconstruction.com

CLIENT
Mrs. Ishigaki

JOB TITLE
Garden Flat
53 Belsize Park
London
NW3 4EE

DRAWING TITLE
Site Location Plan

DRAWING STATUS
--

DRAWN BY
U.ICHIHARA

CHECKED BY
S.SHIOYA

DRAWING SIZE
1:500 A3

DRAWING NUMBER	REVISION	ISSUE DATE
00	--	16/08/2012