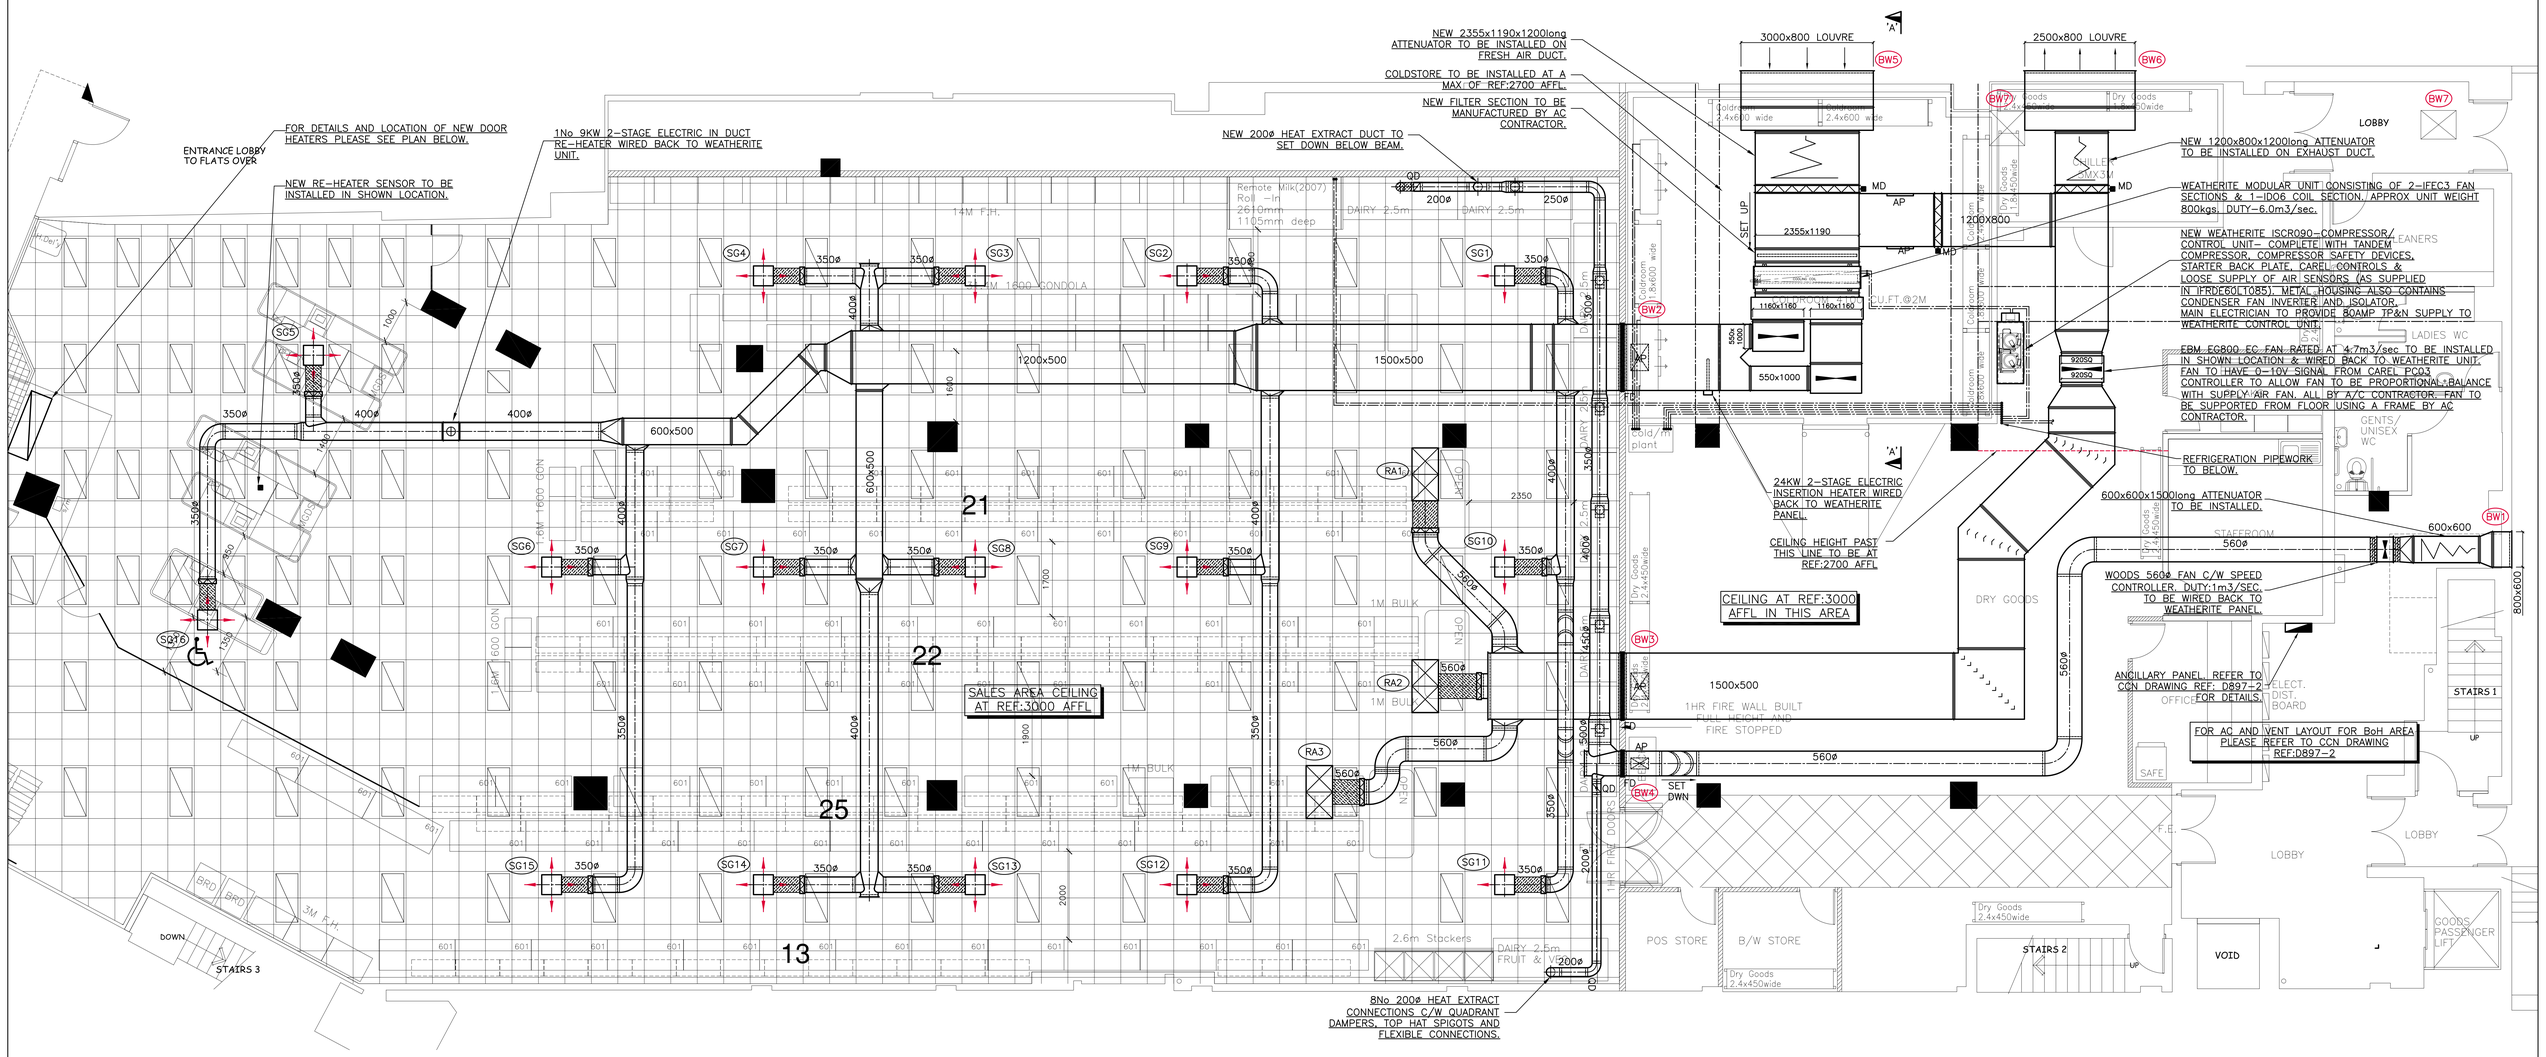

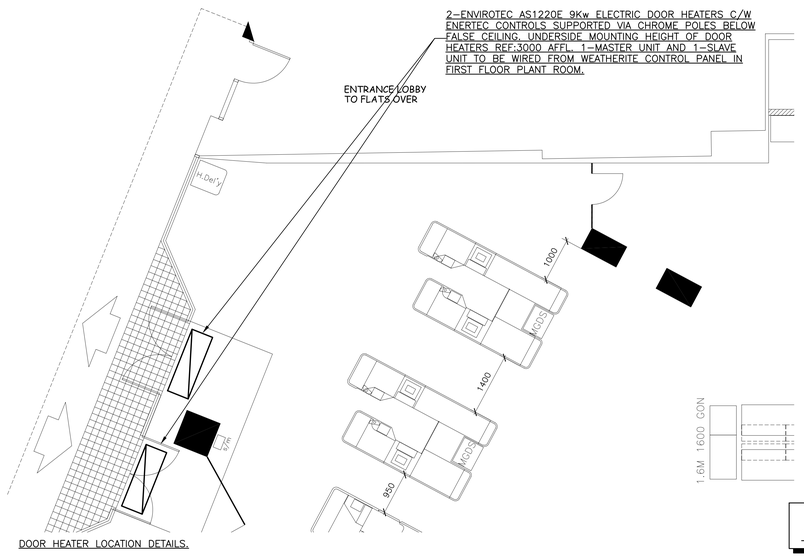

DOOR HEATER LOCATION DETAILS.

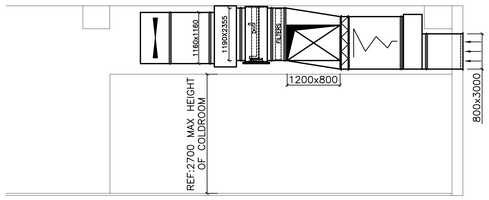

ELEVATION 'A' – 'A'

THIS DRAWING SHOWS DESIGN INTENT ONLY. DO NOT USE THIS DRAWING FOR CONSTRUCTION.

NOTES

STRIPOUT WORKS BY AC CONTRACTOR

1) 7-OFF EXISTING PANASONIC CASSETTE SYSTEMS TO BE DISCONNECTED AND DEGASSED BY AC CONTRACTOR.

2) 1-OFF EXISTING PANASONIC WALL UNIT SYSTEM TO BE PUMPED DOWN AND DEGASSED FOR REUSE BY AC CONTRACTOR.

ELECTRICAL NOTES

1) NEW MAINS POWER REQUIRED TO WEATHERITE COMPRESSOR/CONTROL SECTION.

2) LIGHTING AND RCD SOCKET REQUIRED ABOVE COLD ROOM.

THIS DRAWING IS TO BE READ IN CONJUNCTION WITH CCN DRAWINGS REF: D897-2 & 3

GRILLE SCHEDULE.

REF.	SIZE.	TYPE.	FINISH.	m3/sec.	LOCATION.
SG1	450x450	2WC FBD	WHITE	0.375	RETAIL
SG2	450x450	3-W FBD	WHITE	0.375	RETAIL
SG3	450x450	4-W FBD	WHITE	0.375	RETAIL
SG4	450x450	4-W FBD	WHITE	0.375	RETAIL
SG5	450x450	4-W FBD	WHITE	0.375	RETAIL
SG6	450x450	4-W FBD	WHITE	0.375	RETAIL
SG7	450x450	4-W FBD	WHITE	0.375	RETAIL
SG8	450x450	4-W FBD	WHITE	0.375	RETAIL
SG9	450x450	4-W FBD	WHITE	0.375	RETAIL
SG10	450x450	2-W FBD	WHITE	0.375	RETAIL
SG11	450x450	2WC FBD	WHITE	0.375	RETAIL
SG12	450x450	3-W FBD	WHITE	0.375	RETAIL
SG13	450x450	4-W FBD	WHITE	0.375	RETAIL
SG14	450x450	4-W FBD	WHITE	0.375	RETAIL
SG15	450x450	4-W FBD	WHITE	0.375	RETAIL
SG16	450x450	4-W FBD	WHITE	0.375	RETAIL
RA1	595x595	EC CORE	WHITE	0.78	RETAIL
"	595x595	EC CORE	WHITE	0.78	RETAIL
RA2	595x595	EC CORE	WHITE	0.78	RETAIL
"	595x595	EC CORE	WHITE	0.78	RETAIL
RA3	595x595	EC CORE	WHITE	0.78	RETAIL
"	595x595	EC CORE	WHITE	0.78	RETAIL

BUILDERSWORK SCHEDULE

BW1- NEW 800x600 TIMBER LINED OPENING REQUIRED FOR NEW LOUVRE. TO BE MADE GOOD UPON COMPLETION.

BW2- NEW 1600x800 OPENING FOR NEW FIRE DAMPER REQUIRED. TO BE MADE GOOD UPON COMPLETION.

BW3- NEW 1600x650 OPENING FOR NEW FIRE DAMPER REQUIRED. TO BE MADE GOOD UPON COMPLETION.

BW4- NEW 660x710 OPENING FOR NEW FIRE DAMPER REQUIRED. TO BE MADE GOOD UPON COMPLETION.

BW5- NEW 3000x800 TIMBER LINED OPENING REQUIRED FOR NEW LOUVRE. TO BE MADE GOOD UPON COMPLETION.

BW6- NEW 2500x800 TIMBER LINED OPENING REQUIRED FOR NEW LOUVRE. TO BE MADE GOOD UPON COMPLETION.

BW7- 2No EXISTING OPENINGS THROUGH FIRST FLOOR TO BE IN FILLED.

COOLING DUTY: 88Kw SENSIBLE

WEATHERITE EQUIPMENT: 85KW SENSIBLE

LETTER	REVISION	DATE

CLIENT
ICELAND FROZEN FOOD PLC.

PROJECT
ICELAND – SWISS COTTAGE

TITLE PROPOSED AC LAYOUT FOR THE NEW ICELAND STORE AT 117 FINCHLEY ROAD, SWISS COTTAGE, LONDON, NW3 6LB
GROUND FLOOR LAYOUT

TENDER DWG No.

SHOPFITTERS DWG FILE
ICELAND DWG- 2601-2

CCN LTD
Air Conditioning · Heating · Electrical · Design · Installation
Nationwide Air Conditioning Mechanical Services
Spence Mills,
Mill Lane, Bramley,
Leeds LS13 3HE
Tel: 0113 236 0033
Fax: 0113 236 0069
Email: info@ccnac.co.uk
www.ccnac.co.uk
B&ES BUILDING & ENGINEERING SERVICES ASSOCIATION
a new brand a new HVCA

This drawing remains the property of C.C.N. Ltd. and must not be copied, altered or retained without their express permission.

DO NOT SCALE — IF IN DOUBT-ASK

CHECKED BY	SCALE	DRAWN	DATE	DRG No	REV
	1:50	A.Short	12.03.2012	D897-1	–