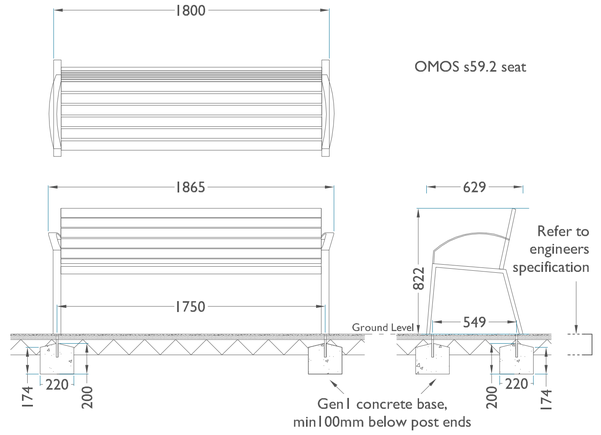

Detail 1: Bench detail
scale 1:20

Key

- Existing Trees to be Retained
- Existing Trees to be Removed
- Root Protection Area
- Proposed New Tree

Edgings

E1	Exceledge AE75RM rigid aluminium edging
E2	Exceledge AE75M flexi aluminium edging
E3	100mm x 100mm Yorkstone Sett Trim
E3a	100mm x 100mm Yorkstone Sett Trim, double row
E3b	100mm x 100mm Yorkstone Sett Trim, triple row
E4	200mm x 100mm Yorkstone Soldier Course
E5	200mm x 100mm Marshalls Key Block Charcoal

Paving/Surfacing

P1	600mm x 600mm Yorkstone Flags half lap staggered. Marshalls Greenmore rustic
P2	200mm x 100mm 45° Herringbone Marshalls Key Block Charcoal
P3	200mm x 100mm 45° Herringbone Yorkstone setts
P4	Addagrip Resin Bound gravel, 3mm Autumn Gold Wearing Course
P5	450mm x 450mm Yorkstone Flags half lap staggered. Marshalls Cromwell

Miscellaneous

- Boundary Railings: to match Westminster Kingsway College
- Boundary Railings, refer to architects drawings and specification
- Lighting Bollards: BEGA garden luminaire, code 7263, colour graphite www.bega.com
- + 20.84 Existing Levels
- + 20.84 Proposed Levels
- Bench: OMOS s59.2 seat www.omos.ie
- Water Butt

NOTES

This drawing is Copyright and shall not be produced nor used for any other purpose without the written permission of the Landscape Architects.

Do not scale from this drawing.

The Contractor is responsible for checking all dimensions on site.

Report any discrepancies, errors or omissions to the Landscape Architects immediately.

The Contractor shall ensure that all goods, materials and workmanship conform with current British Agrément Certificates, British Standards and Building Regulations, and ensure that all works are executed in full compliance with all current Codes of Practice and Regulations in respect of Health & Safety.

Rev	Date	By	Description	Ckd
B	13/07/12	MH	Fence and gate detail removed	MS
A	24/07/12	MH	Updated to drawing 14438-5000 (revH)	DA

Drawing Revision

allen scott LANDSCAPE ARCHITECTURE
44 Newton Road Tunbridge Wells Kent TN1 1RU • 01892 544022 • mail@allenscott.co.uk • www.allenscott.co.uk

Drawing Status: Tender

Project: Sidmouth Street

Drawing Title: Hard Landscape GA

Client: Crest Nicholson

Scale: 1: 150 @ A1

Job No.: 12/313

Date: 05.07.2012

Drawing No.: 14438-5100