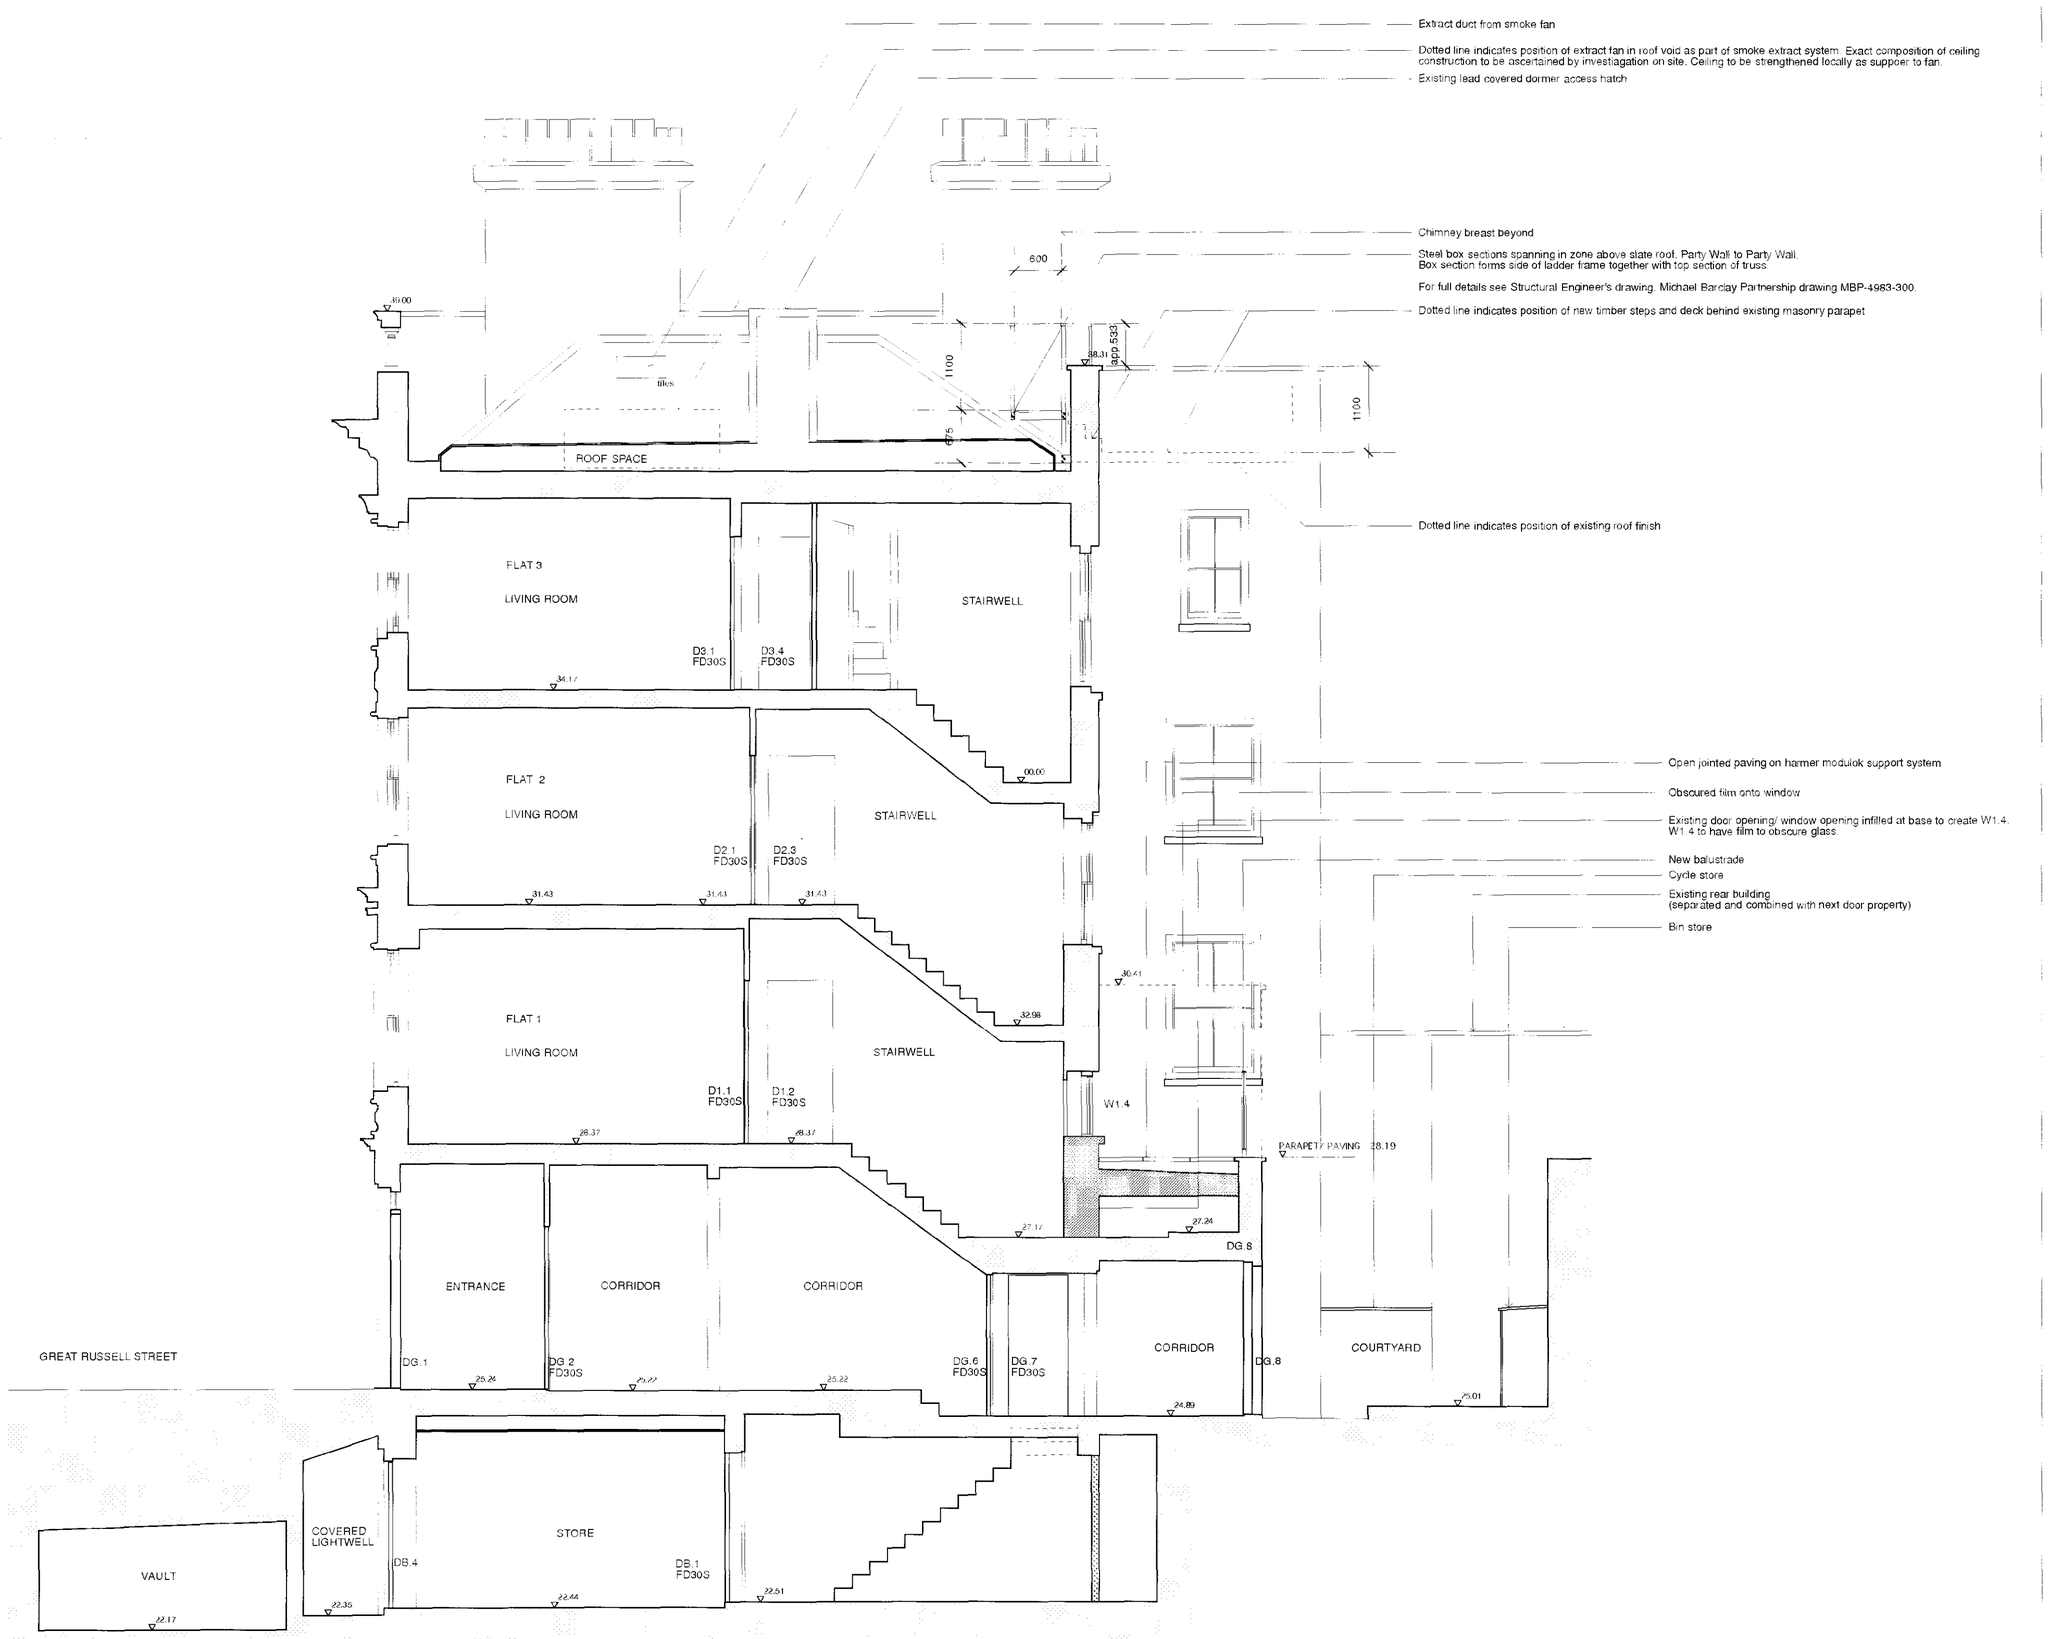

© 2011 syte arch (scp) Limited

revisions

syte ARCHITECTS

FOR APPROVAL

client: Roger Janson and Lorna Williams

project: 44 Great Russell Street London WC1B 3PA

drawing title: Section AA As Proposed

date	drawn by	revision
July 12	BM	/
scale	checked by	drawing no
1:50@A1	RW	178.221