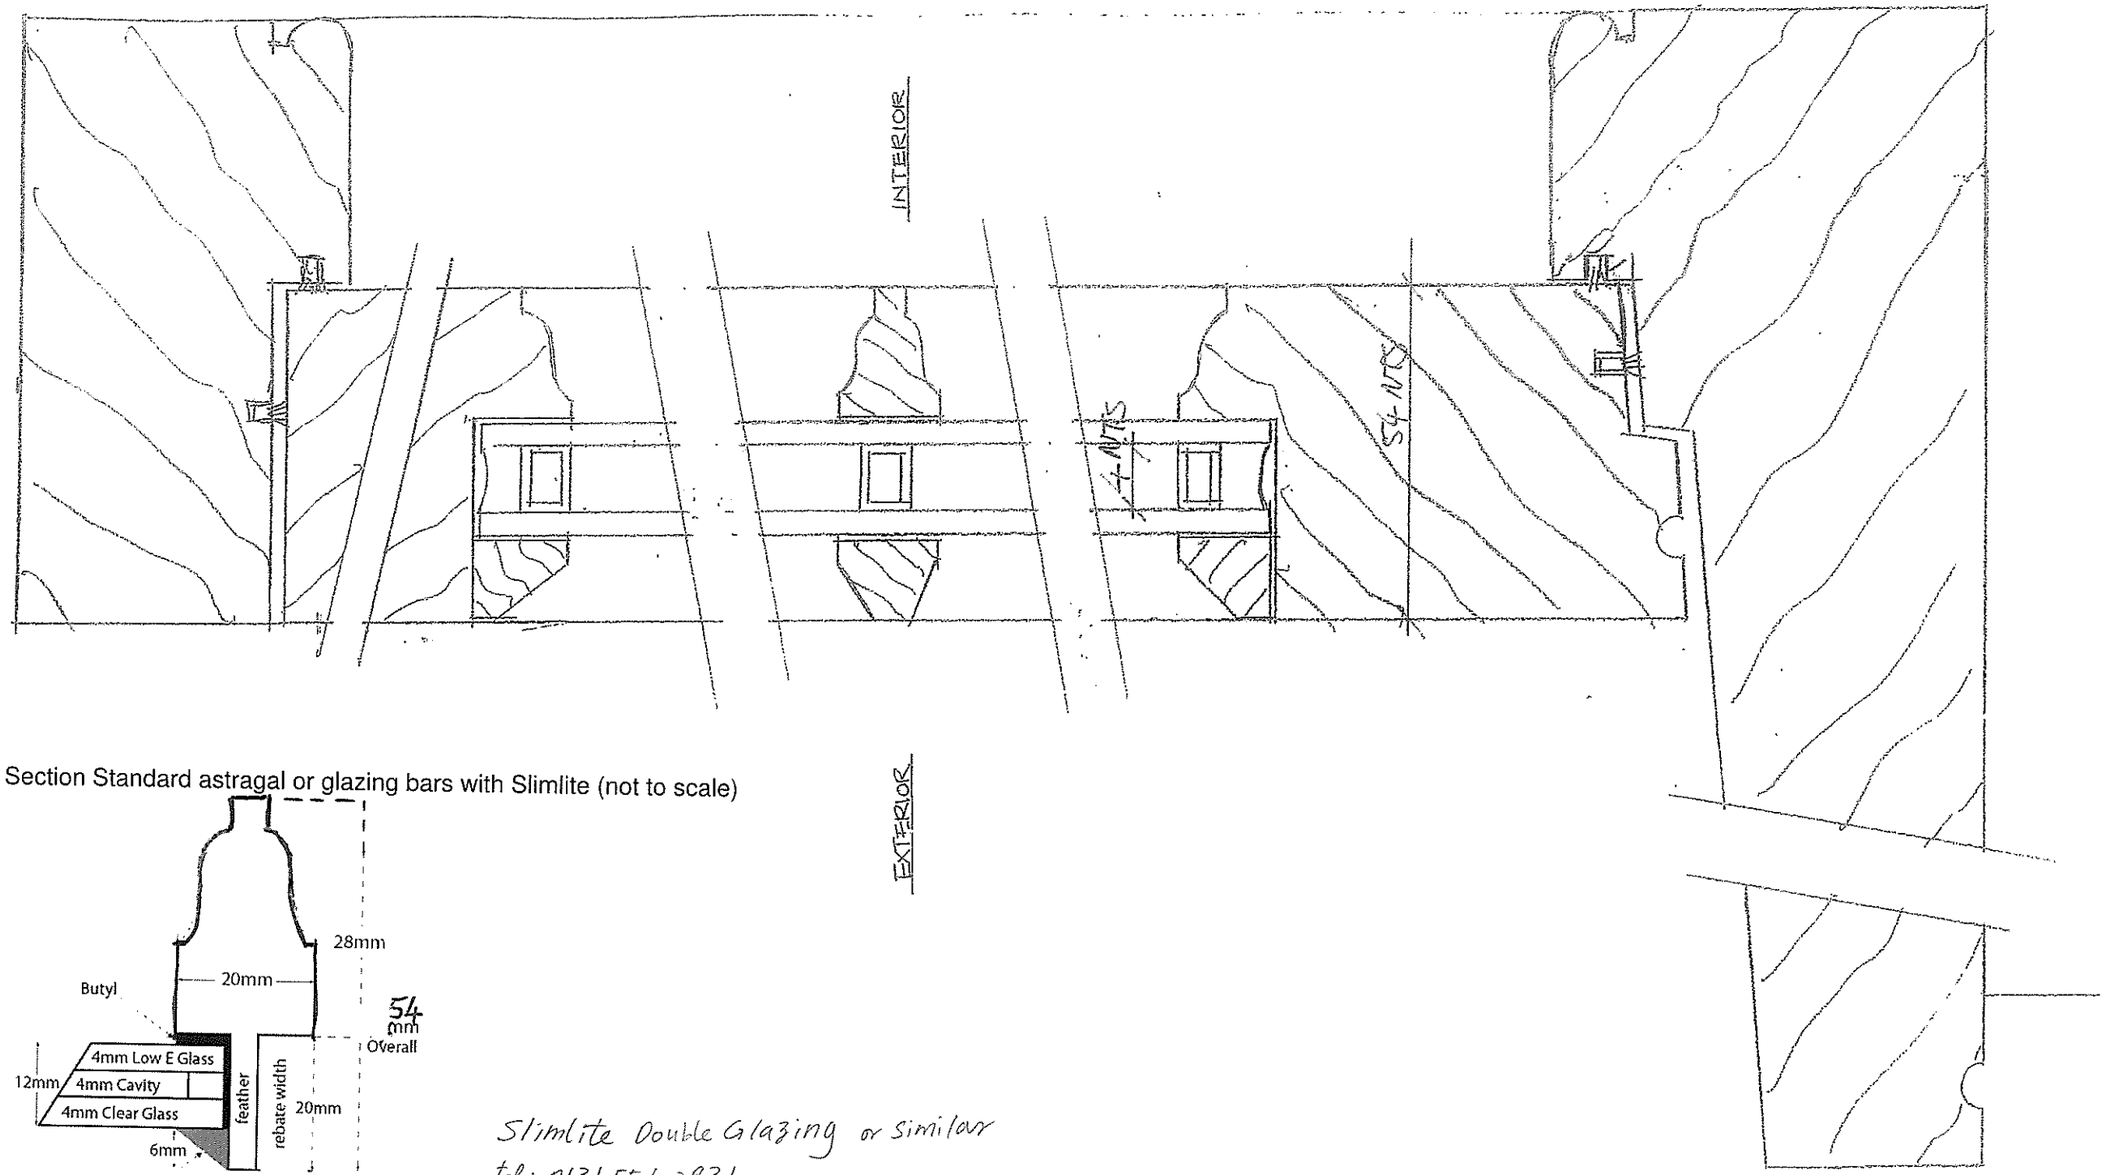

Section Standard astragal or glazing bars with Slimlite (not to scale)

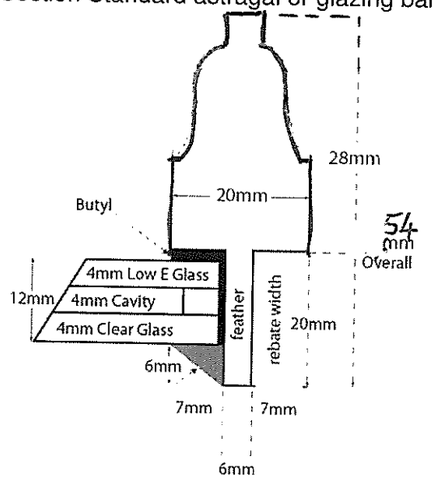

Slimlite Double Glazing or similar
tel: 0131-551-2931

No.	NOTES (STATUS: F. FEASIBILITY S. SKETCH DESIGN P. PLANNING B. BUILDING CONTROL D. DESIGN DEV/PRELIM M. MEASUREMENT T. TENDER C. CONSTRUCTION R. RECORD)
1	For construction use only if status 'C' and authorised against current revision
2	All dimensions to be checked on site by contractor
3	Do not scale from this drawing
4	Unless otherwise indicated all dimensions are in millimetres

Rev	Date	Dwn	Auth	REVISIONS
–	31/07/12	AXT	ACS	Issued for planning

277 mm

DONALD INSALL ASSOCIATES LIMITED CHARTERED ARCHITECTS PLANNING CONSULTANTS
12 Devonshire Street London W1G 7AB Tel: 020 7245 9888 Email: london@insall-architects.co.uk

Job No 13 Jeffrey's Street, LONDON, NW1

Title Proposed detail section through double glazing window

Job	Status
JEF13.02	P
No 2500	Rev –
Scale (A3) 1:	1

© DONALD INSALL ASSOCIATES LIMITED