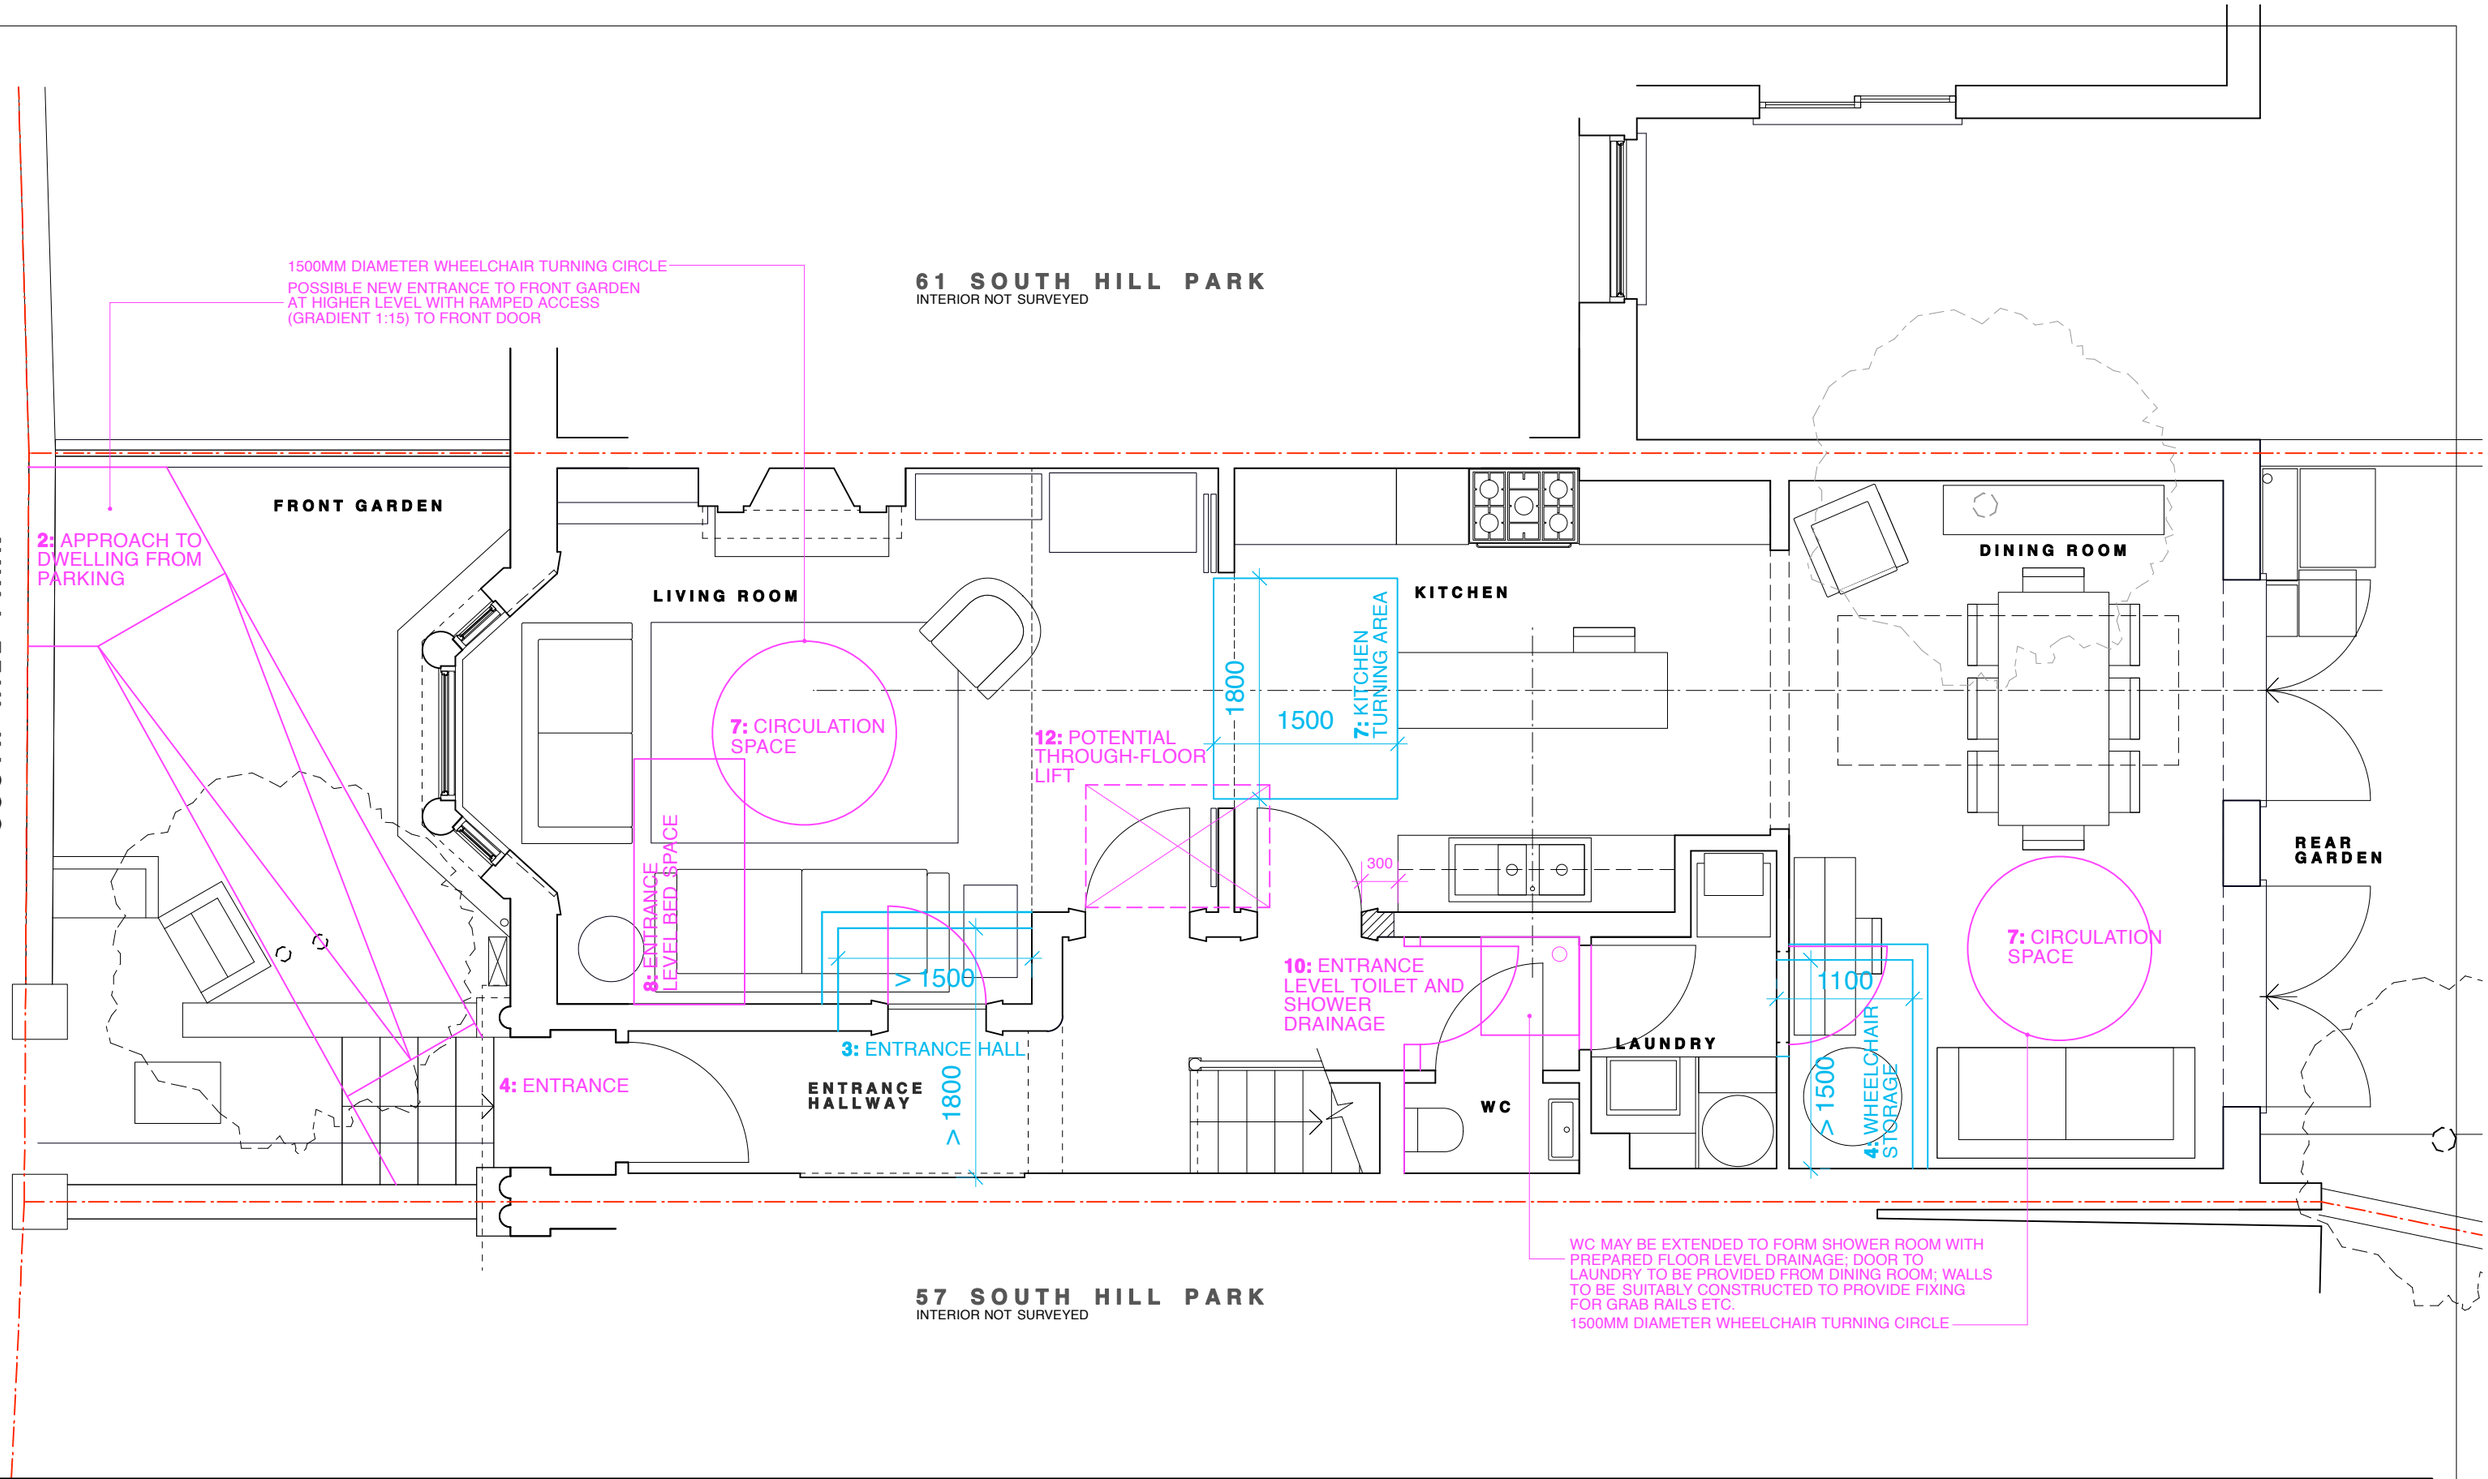

59 SOUTH HILL PARK
LONDON NW3

GROUND FLOOR PLAN
LIFETIME HOMES

SHP/GA/011

1:50 @ A3
DO NOT SCALE FROM THIS DRAWING
REFER ALL DISCREPANCIES TO ARCHITECT

REVISIONS/ ISSUE

30/07/12
ISSUE TO **PLANNING**
FOR **APPROVAL**

LIFTIME HOMES NOTES
WHEELCHAIR HOUSING NOTES

PLEASE USE SCALE BAR TO TAKE MEASUREMENTS WHEN READING FROM PDFS

M 1 2 3 4 5

CONSTRUCTION KEY

NEW CONSTRUCTION

59 SOUTH HILL PARK
LONDON NW3

Lisa Shell architects
1A John Campbell Road, London N16 8UY
T 020 7275 0773 E mail@lisashellarchitects.co.uk
www.lisashellarchitects.co.uk
Directors: Lisa Shell RIBA (Registered in England No 5000138)
Brendan Wade BA(Hons) BSc Dipl Arch RIBA