FRONT ELEVATION

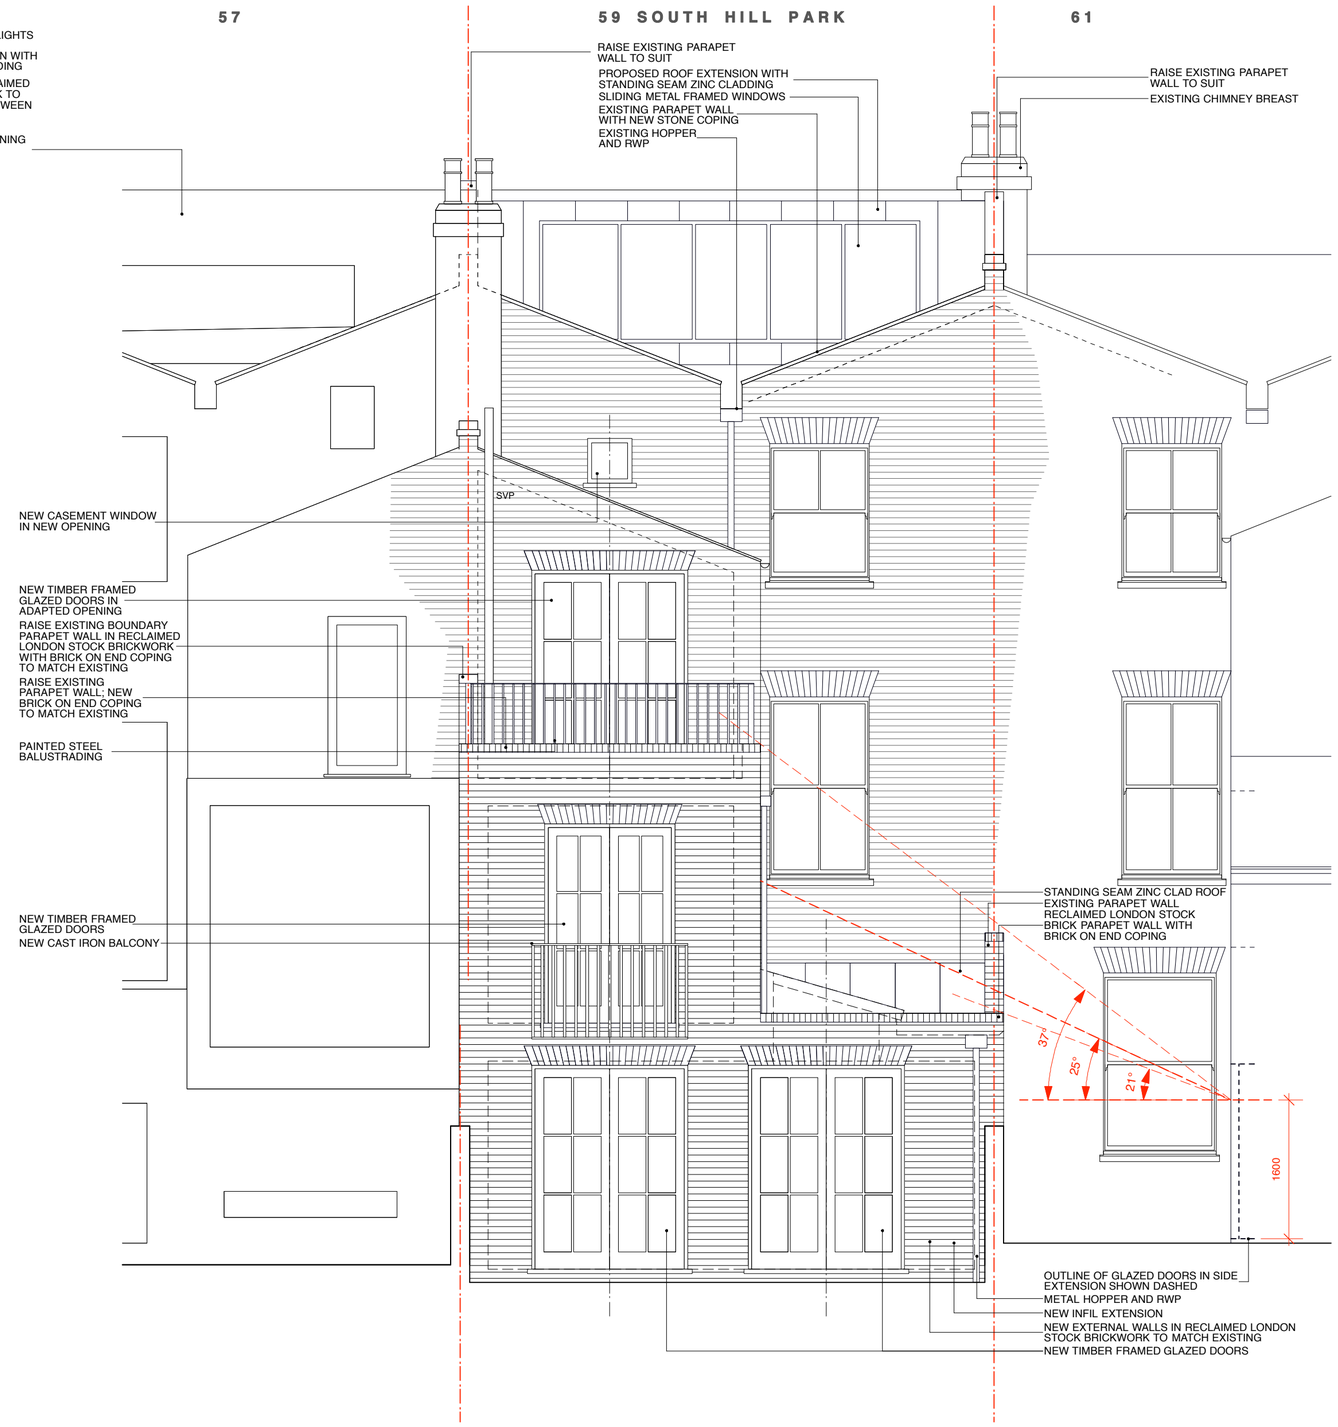

REAR ELEVATION

Lisa Shell architects
30 Acton Street London WC1X 9NZ t +44(0)20 7833 2670 f +44(0)20 7837 9929
Registered in England No. OC300136 VAT No. 882 8192 26
www.lisashellarchitects.co.uk

59 SOUTH HILL PARK
LONDON NW3

REVISIONS/ ISSUE

02/04/12	ISSUE TO **CLIENT** FOR **COMMENT**	A
19/04/12	ISSUE TO **PLANNING** FOR **COMMENT**	B
27/07/12	ISSUE TO **NEIGHBOURS** FOR **INFORMATION/ COMMENT**	C
30/07/12	ISSUE TO **PLANNING** FOR **APPROVAL**	

PLEASE USE SCALE BAR TO TAKE MEASUREMENTS WHEN READING FROM PDFS

M 1 2 3 4 5

59 SOUTH HILL PARK
LONDON NW3

ELEVATIONS
AS PROPOSED

SHP/GA/201/C

1:50 @ A2 / 1:100 @ A4
DO NOT SCALE FROM THIS DRAWING
REFER ALL DISCREPANCIES TO ARCHITECT