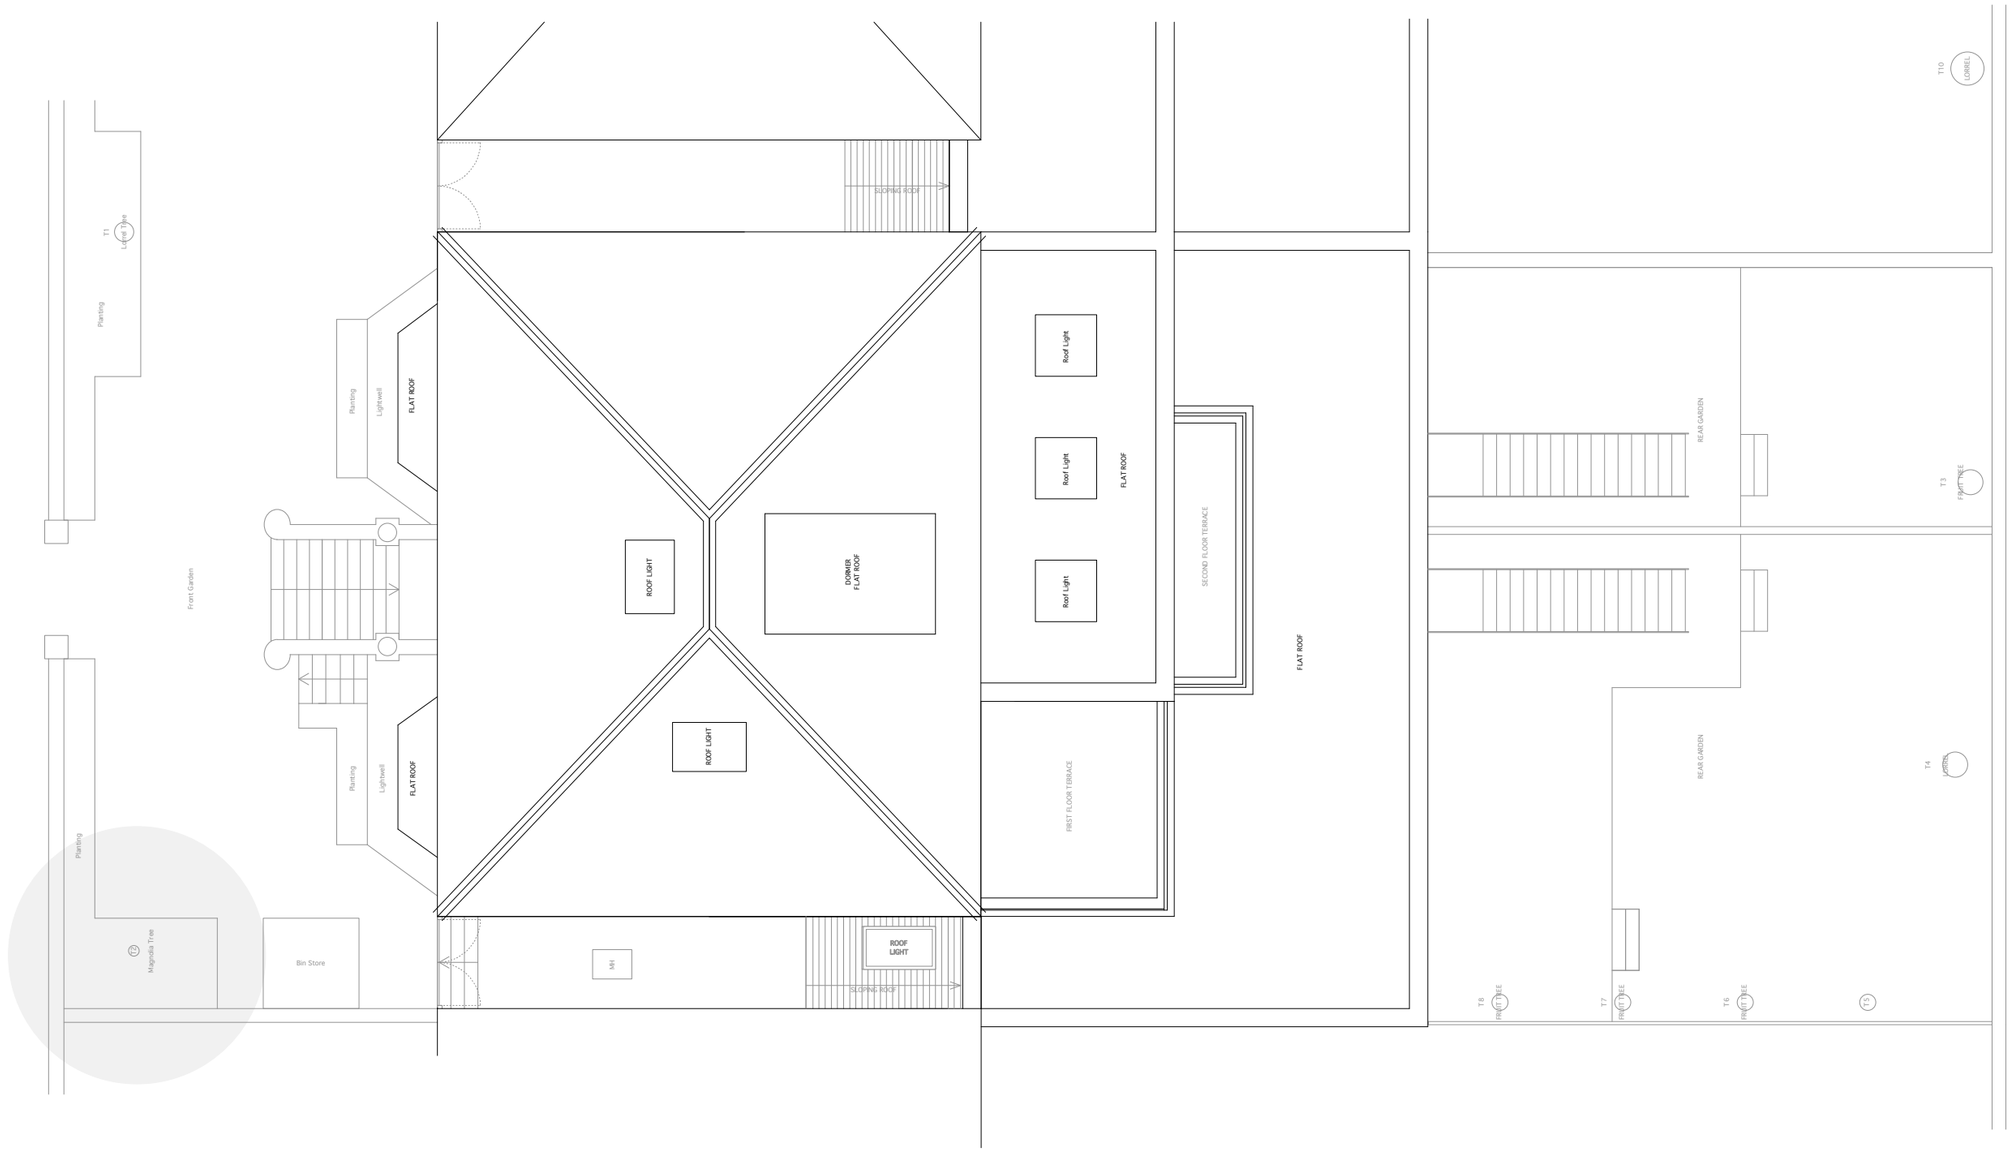

5m
4m
3m
2m
1m
0m

t 020 89680279
m 077 98854810
richard@webb-architects.co.uk
WEBB ARCHITECTS LIMITED

Drawing to be read in conjunction with consultants information.
Do not scale from drawing.
All dimensions to be checked on site.
Drawing only to be used for purposes indicated.
Notify Architect of any discrepencies.
© WEBB ARCHITECTS LIMITED

REV-
A- 09.11.11 Dormer and Roof Lights revised, A1 sheets
B-16.11.11 Roof lights revised
C- 01.03.12 Second Spiral Stair Added
D- 26.04.12 FF balcony revised, spiral stairs removed
E- 04.05.12 Stairs to garden revised, FF balcony revised
F- 10.07.12 Bin Store Added
G- 11.07.12 First floor terrace altered

28 PRIORY ROAD

PROPOSED ROOF PLAN

1:50 / A1, 1:100 / A3 FOR INFORMATION

1090.01.16(G)