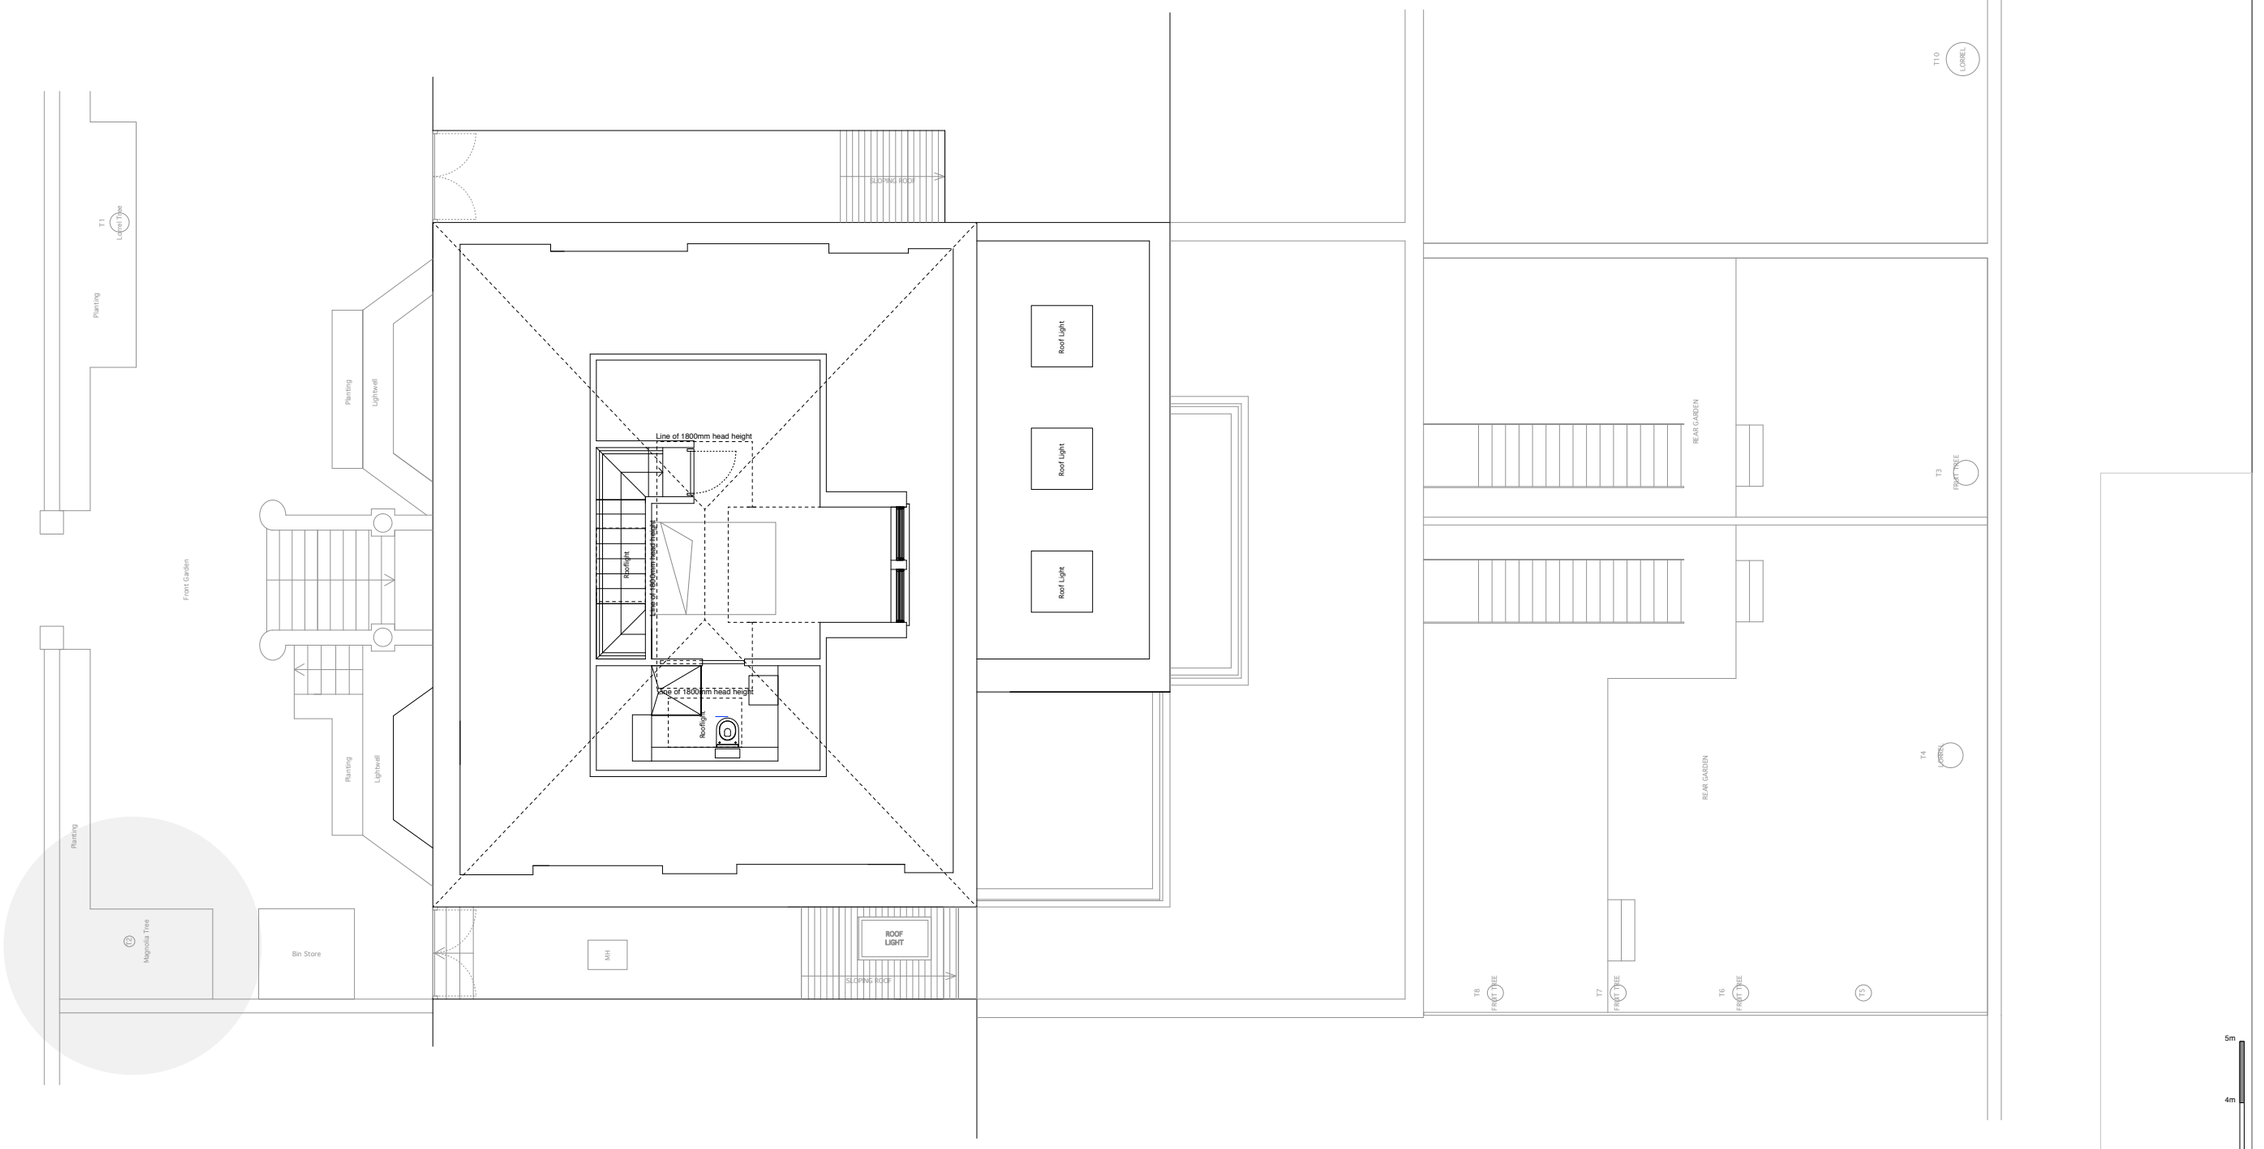

t 020 89680279
m 077 98854810
richard@webb-architects.co.uk
WEBB ARCHITECTS LIMITED

Drawing to be read in conjunction with consultants information.
Do not scale from drawing.
All dimensions to be checked on site.
Drawing only to be used for purposes indicated.
Notify Architect of any discrepencies.
© WEBB ARCHITECTS LIMITED

REV-
A- 04.11.11- Stair, bathroom revised
B- 09.11.11 Revised re client meeting, A1 sheets
C- 16.11.11- Roof lights altered
D- 01.03.12 Second spiral stair added
E- 26.04.12 Spiral stair removed
F- 10.07.12 Bin Store Added
G- 11.07.12 First floor terrace altered

28 PRIORY ROAD

PROPOSED THIRD FLOOR PLAN

1:50 / A1, 1:100 / A3 FOR INFORMATION

1090.01.15(G)