20/20 SCHEME

NOTE:
ALTERNATIVE SHOPFRONT WORKS
EXISTING SHOPFRONTS RETAINED AND RE-SPRAYED IN BLACK TO RAL 9005, INTERNAL STALLRISERS CUT BACK TO SHOPFRONT LINE AND BOTH INTERNAL AND EXTERNAL STALLRISERS RE-TILED, EXTERNAL LOBBY FLOORS AND COLUMN FACES RE-TILED

TOILETS AND LOBBY FINISHED IN BK 20/20 WALL, FLOOR, CEILING AND DOOR FINISHES

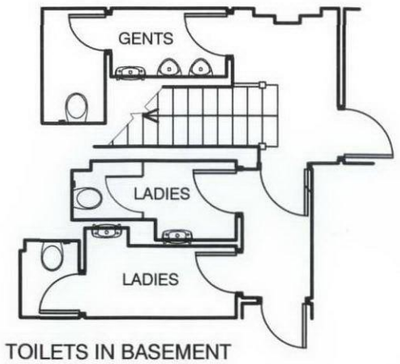

TOILETS IN BASEMENT

NOTE: INTERIOR GRAPHICS
2No. "MY BK" WALLS
1No. WHOPPER WALL
12No. GRAPHIC PANELS
4No. 40 X 30 CLIP FRAMES FOR POSTERS
1N. COUNTER FRONT PANEL
200mm HIGH RED RIBBED FASCIA WITH LED LIGHTING OVER COUNTER
NEW SIGNS FOR DOORS

SEE EXTERNAL EUSTON ROAD & ARGYLE STREET ELEVATIONS FOR WORKS TO EXTERIOR SIGNAGE

CUSTOMER AREAS, COUNTER, SERVERY AND TOILETS REMODELED TO 20/20 IMAGE

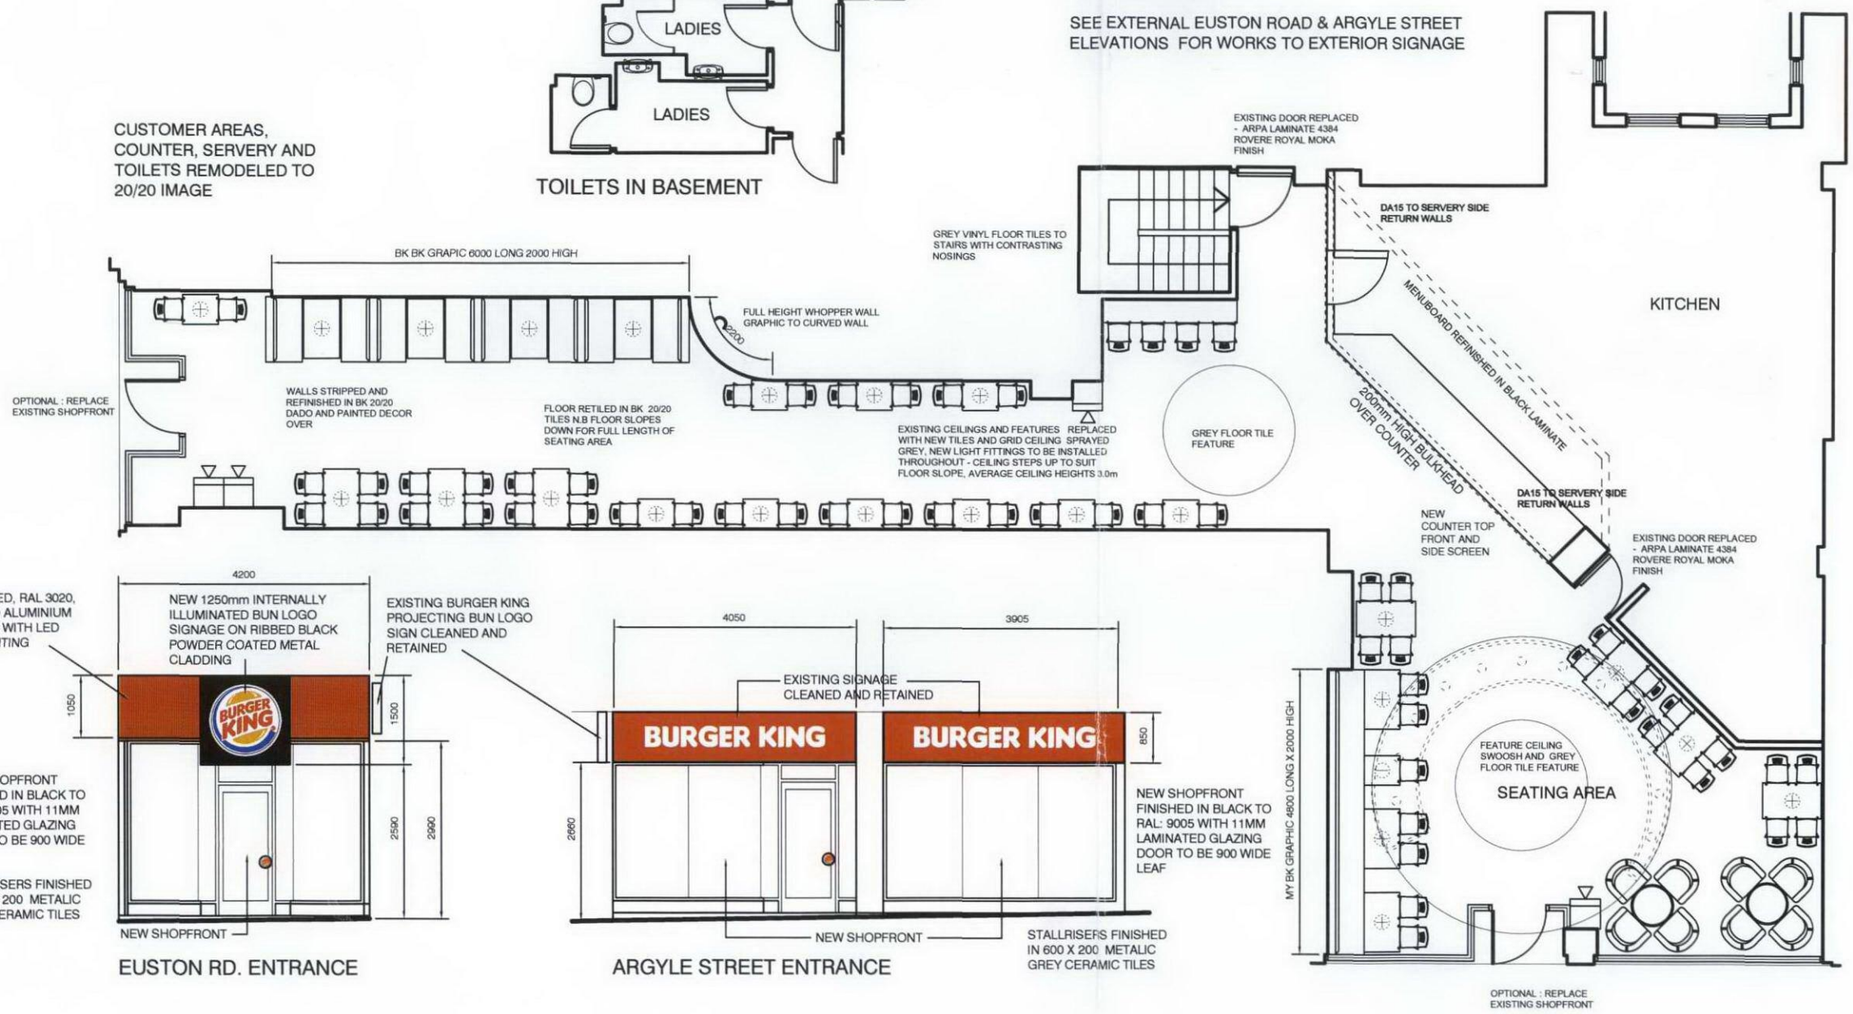

EUSTON RD. ENTRANCE

ARGYLE STREET ENTRANCE

0 1 5 10

BURGER KING - 29 EUSTON ROAD, NW1

DESIGN

Contractors must not scale from this print or use as a template.
All dimensions must be verified on site before any work is put in hand and any discrepancies must be reported to the Designer immediately.
Where any variations occur between small scale and detailed drawings the detailed drawings should take precedence.
Copyright of this drawing is reserved by Britsch Design and is issued on condition that it is not copied or disclosed to any third party either wholly or in part without the consent of Britsch Design in writing.

ALTERNATIVE COSTINGS

EXISTING SHOPFRONTS TO BE RETAINED, AND RE-SPRAYED IN BLACK TO RAL:9005. INTERNAL STALLRISERS/BUILT OUT CILLS TO BE REMOVED.

EXISTING CEILINGS TO HAVE TILES REPLACED AS REQUIRED, BULKHEAD FEATURES FACED IN PLASTERBOARD AND ALL SPRAYED GRAPHITE GREY , LIGHT FITTINGS REPLACED WITH NEW (61 fittings approx. excluding swoosh fittings)

REV.

Client
AREAROSE Ltd

Project
BURGER KING
29 EUSTON ROAD, NW1

Drawing Title
20/20 SCHEME

Proj. No.	Dwg. No.	Revision
BD/ 1101 /12/	A3/100	

Comp. File No.

Drawn by	Scale	Date
CC	1/100 @ A3	Apr 12

britsch design
Architecture/Interior Design/Project Management
Web Site: www.britsch.co.uk
Email: info@britsch.co.uk
The Annex / 33 Dillingburgh Road
Old Town/ Eastbourne/ BN20 8LU
01323 419660/ Phone
01323 419660/ Fax