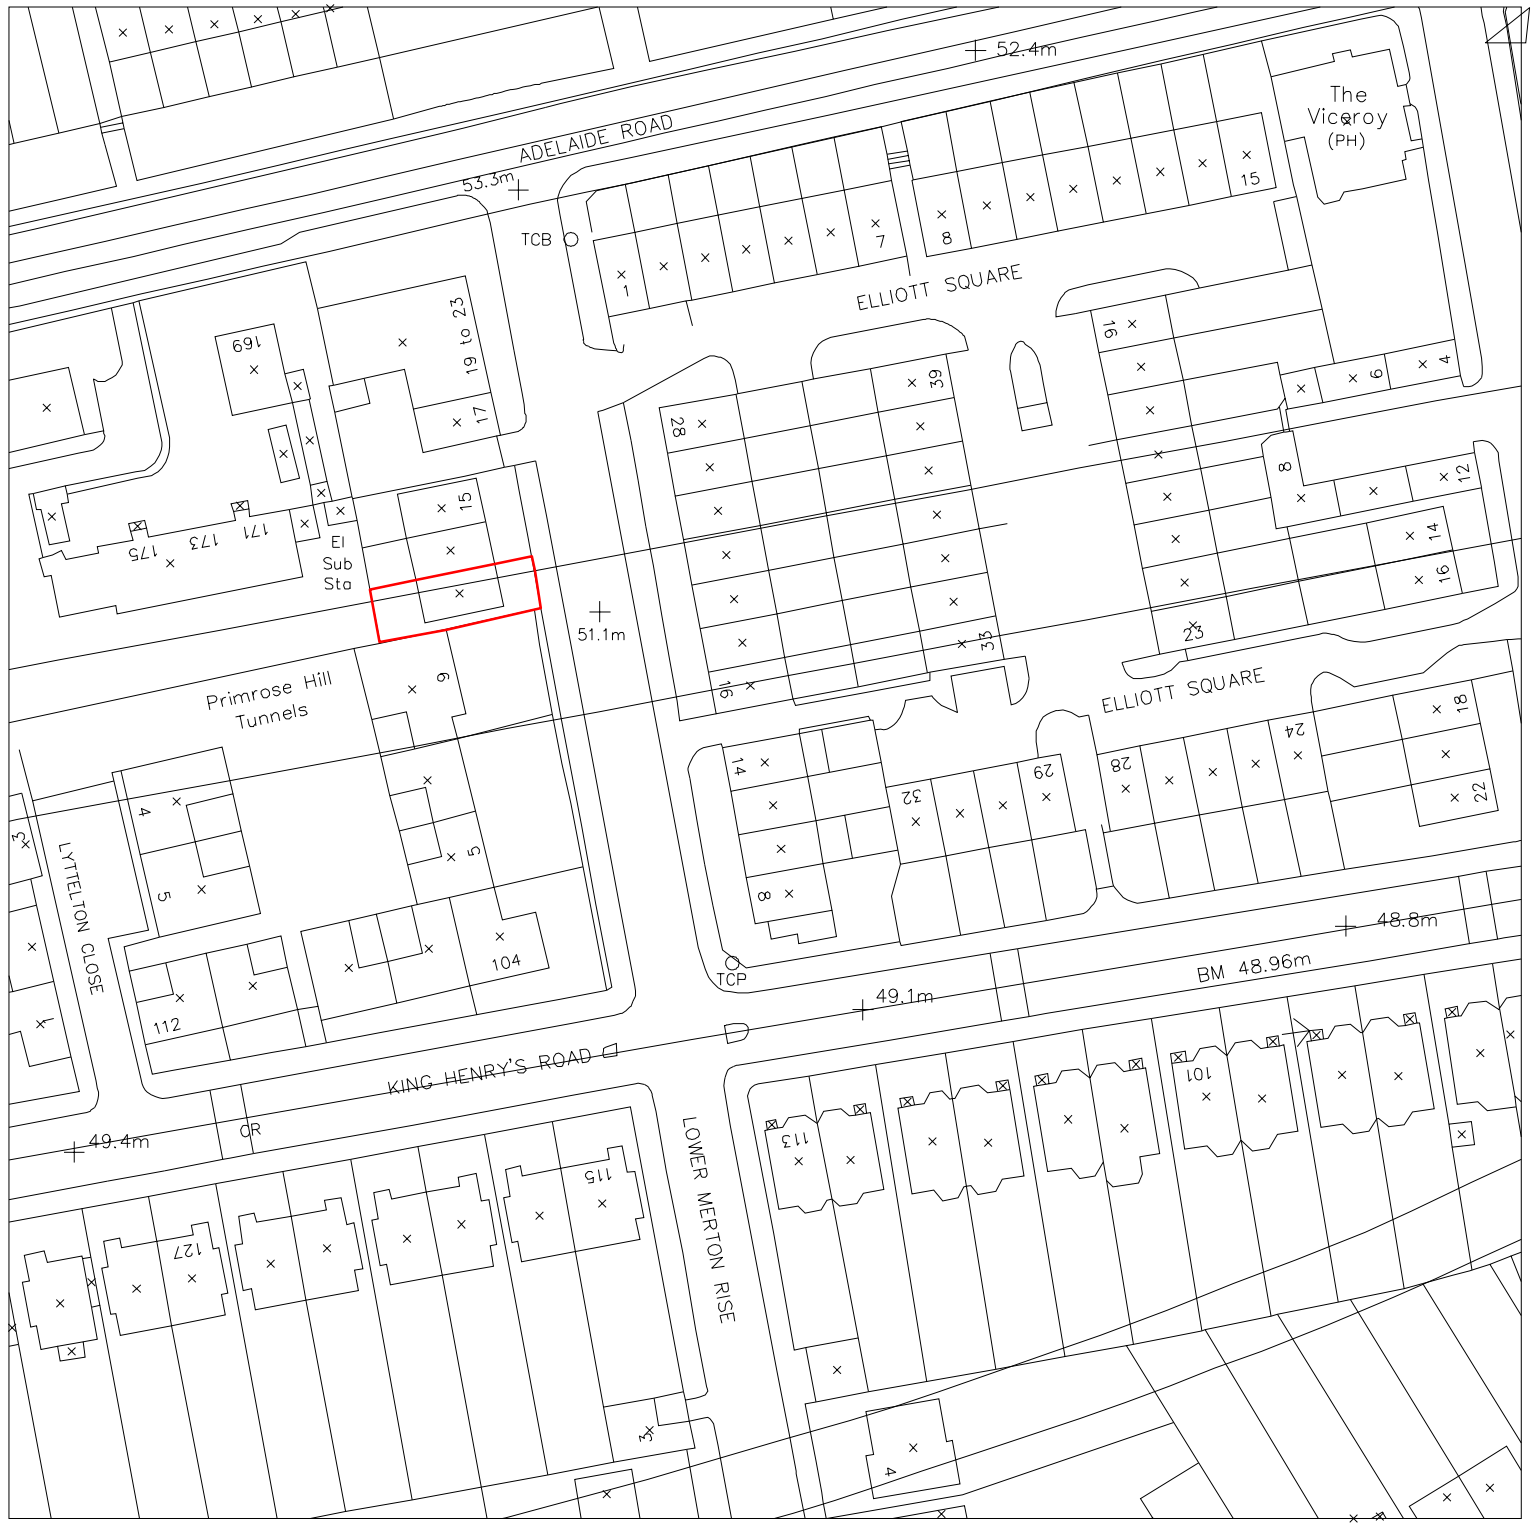

DO NOT SCALE FROM THIS DRAWING
THIS DRAWING IS COPYRIGHT

NOTES:

REVISIONS:

PROJECT:	Scale:	Date:	
11 LOWER MERTON RISE LONDON NW3 3RA	1:1250 @ A3 1:500	16.07.12	KASIA WHITFIELD *Design Consultant*
DRAWING TITLE: SITE PLAN LOCATION PLAN as Existing	Dwg No: LMR11-EX0	Rev:	Mob: 07985 035333 email: KasiaWhitfield@gmail.com

Print to PDF without this message by purchasing novaPDF (http://www.novapdf.com/)