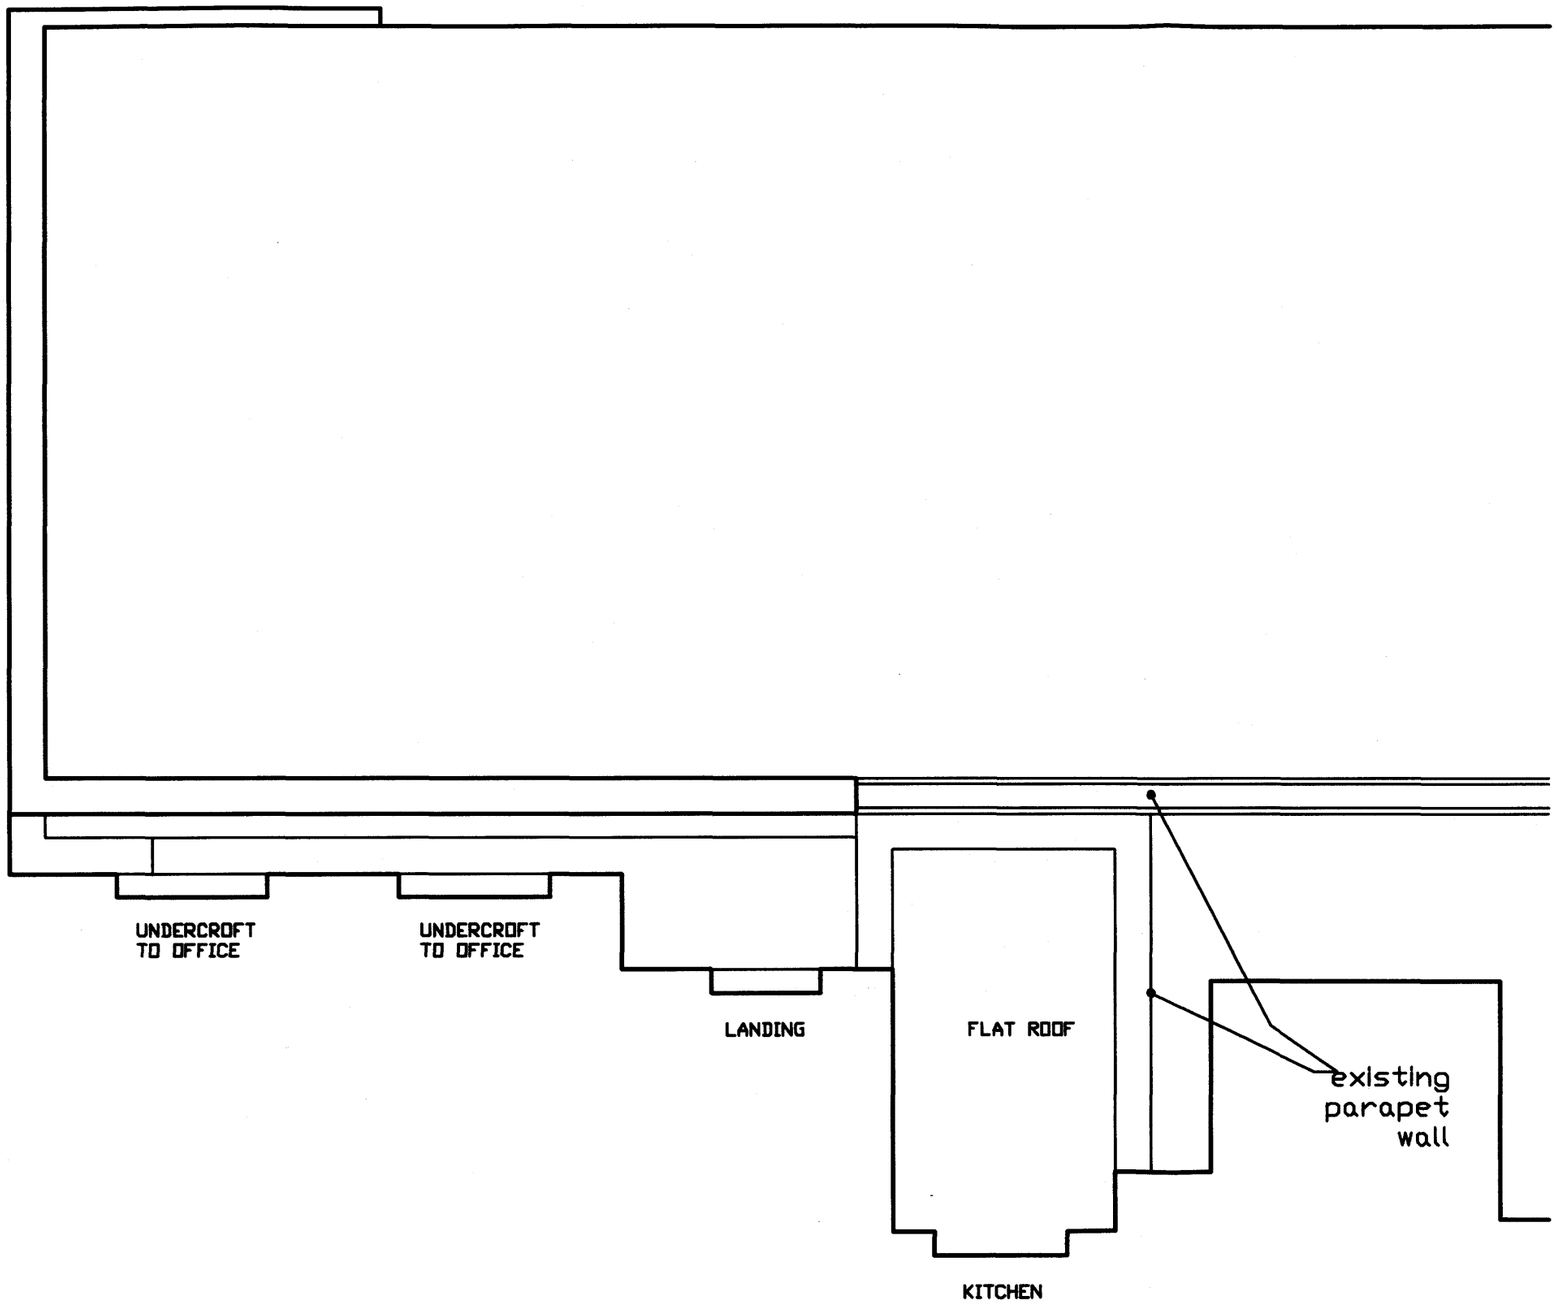

EXISTING FIRST FLOOR PLAN

Revisions

Drawn by
HOWELL BROOKS B.C.
76-79 LONG LANE
LONDON
EC1A 9RP

Drawing
25 ST CROSS STREET
CAMDEN TOWN
LONDON

EXISTING PLAN

Scale	Date	Drawn
1:50@A3	JUL 2012	AJH

Approved by Client	Date	Checked

Project Ref.	Drawing number	Rev.
	9872-05	-