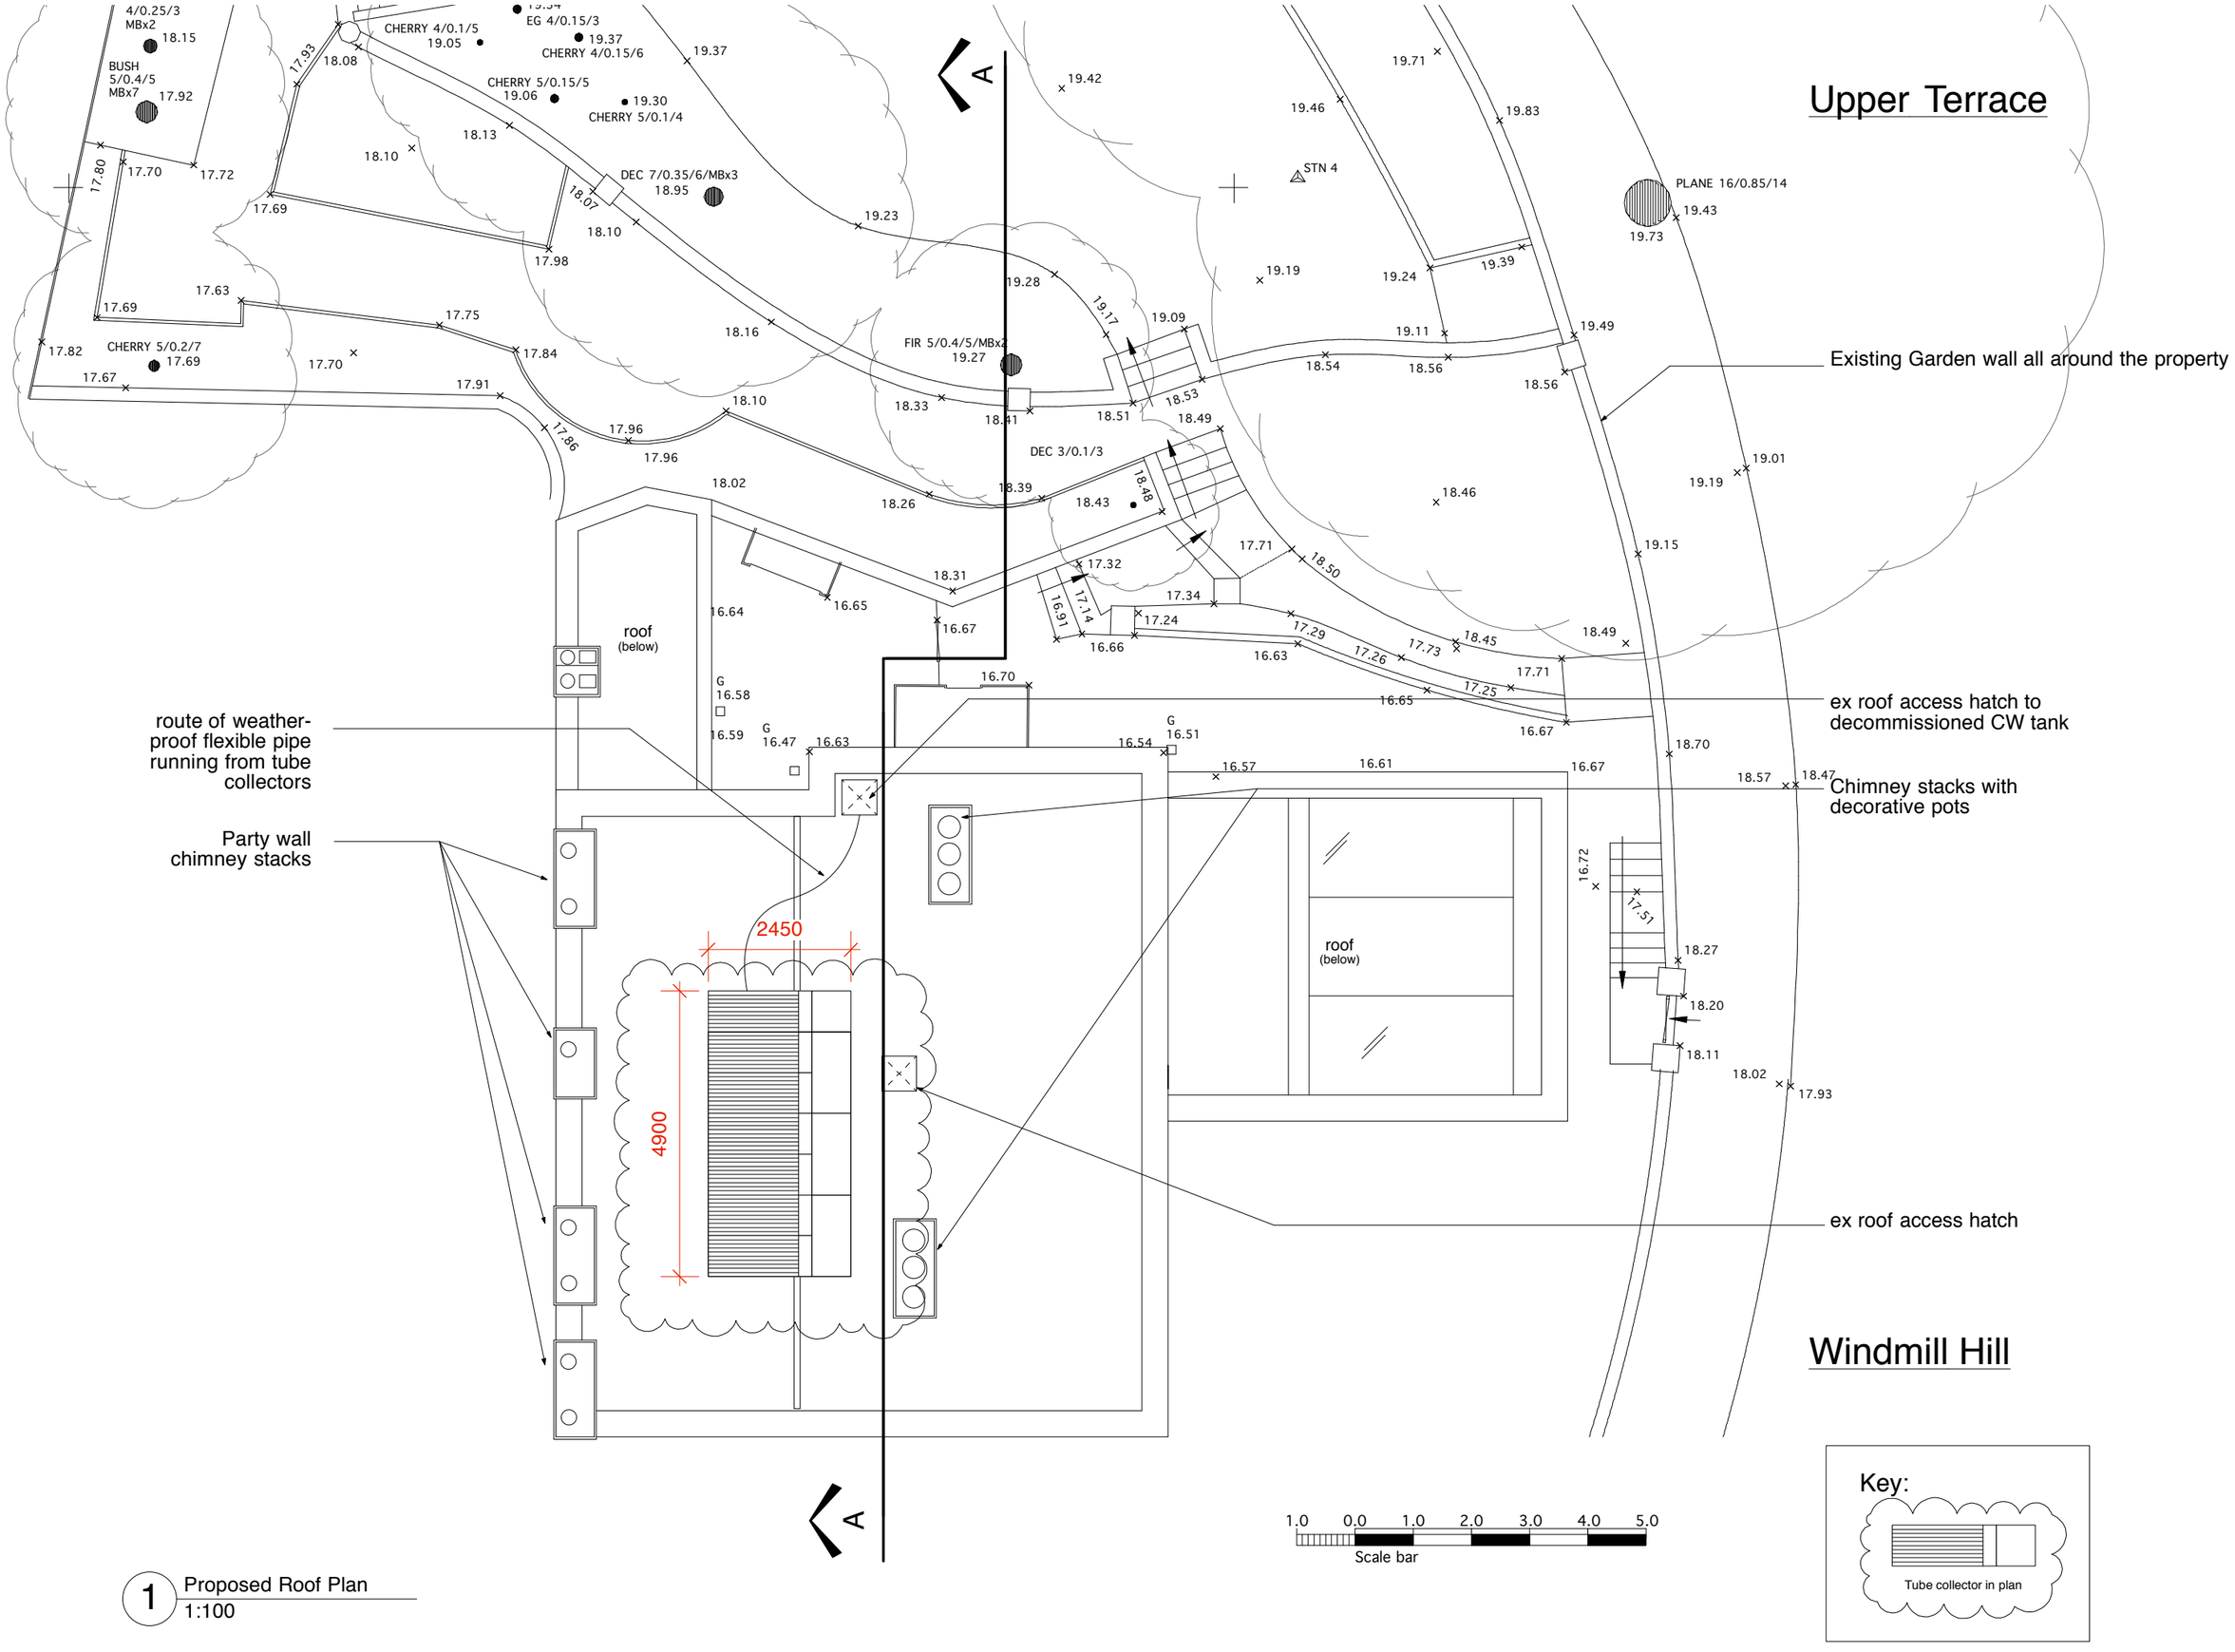

1 Proposed Roof Plan
1:100

SANYA POLESCUK ARCHITECTS
8A BELSIZE COURT GARAGES LONDON NW3 5AJ
T: 020 7431 8580 e-mail:enquiries@polescukarchitects.com

REV:	P2
NO:	A130
DATE:	02 July 2012
PAPER:	A3
SCALE:	1:100
TITLE:	Proposed Roof Plan
PROJECT:	4 Lower Terrace