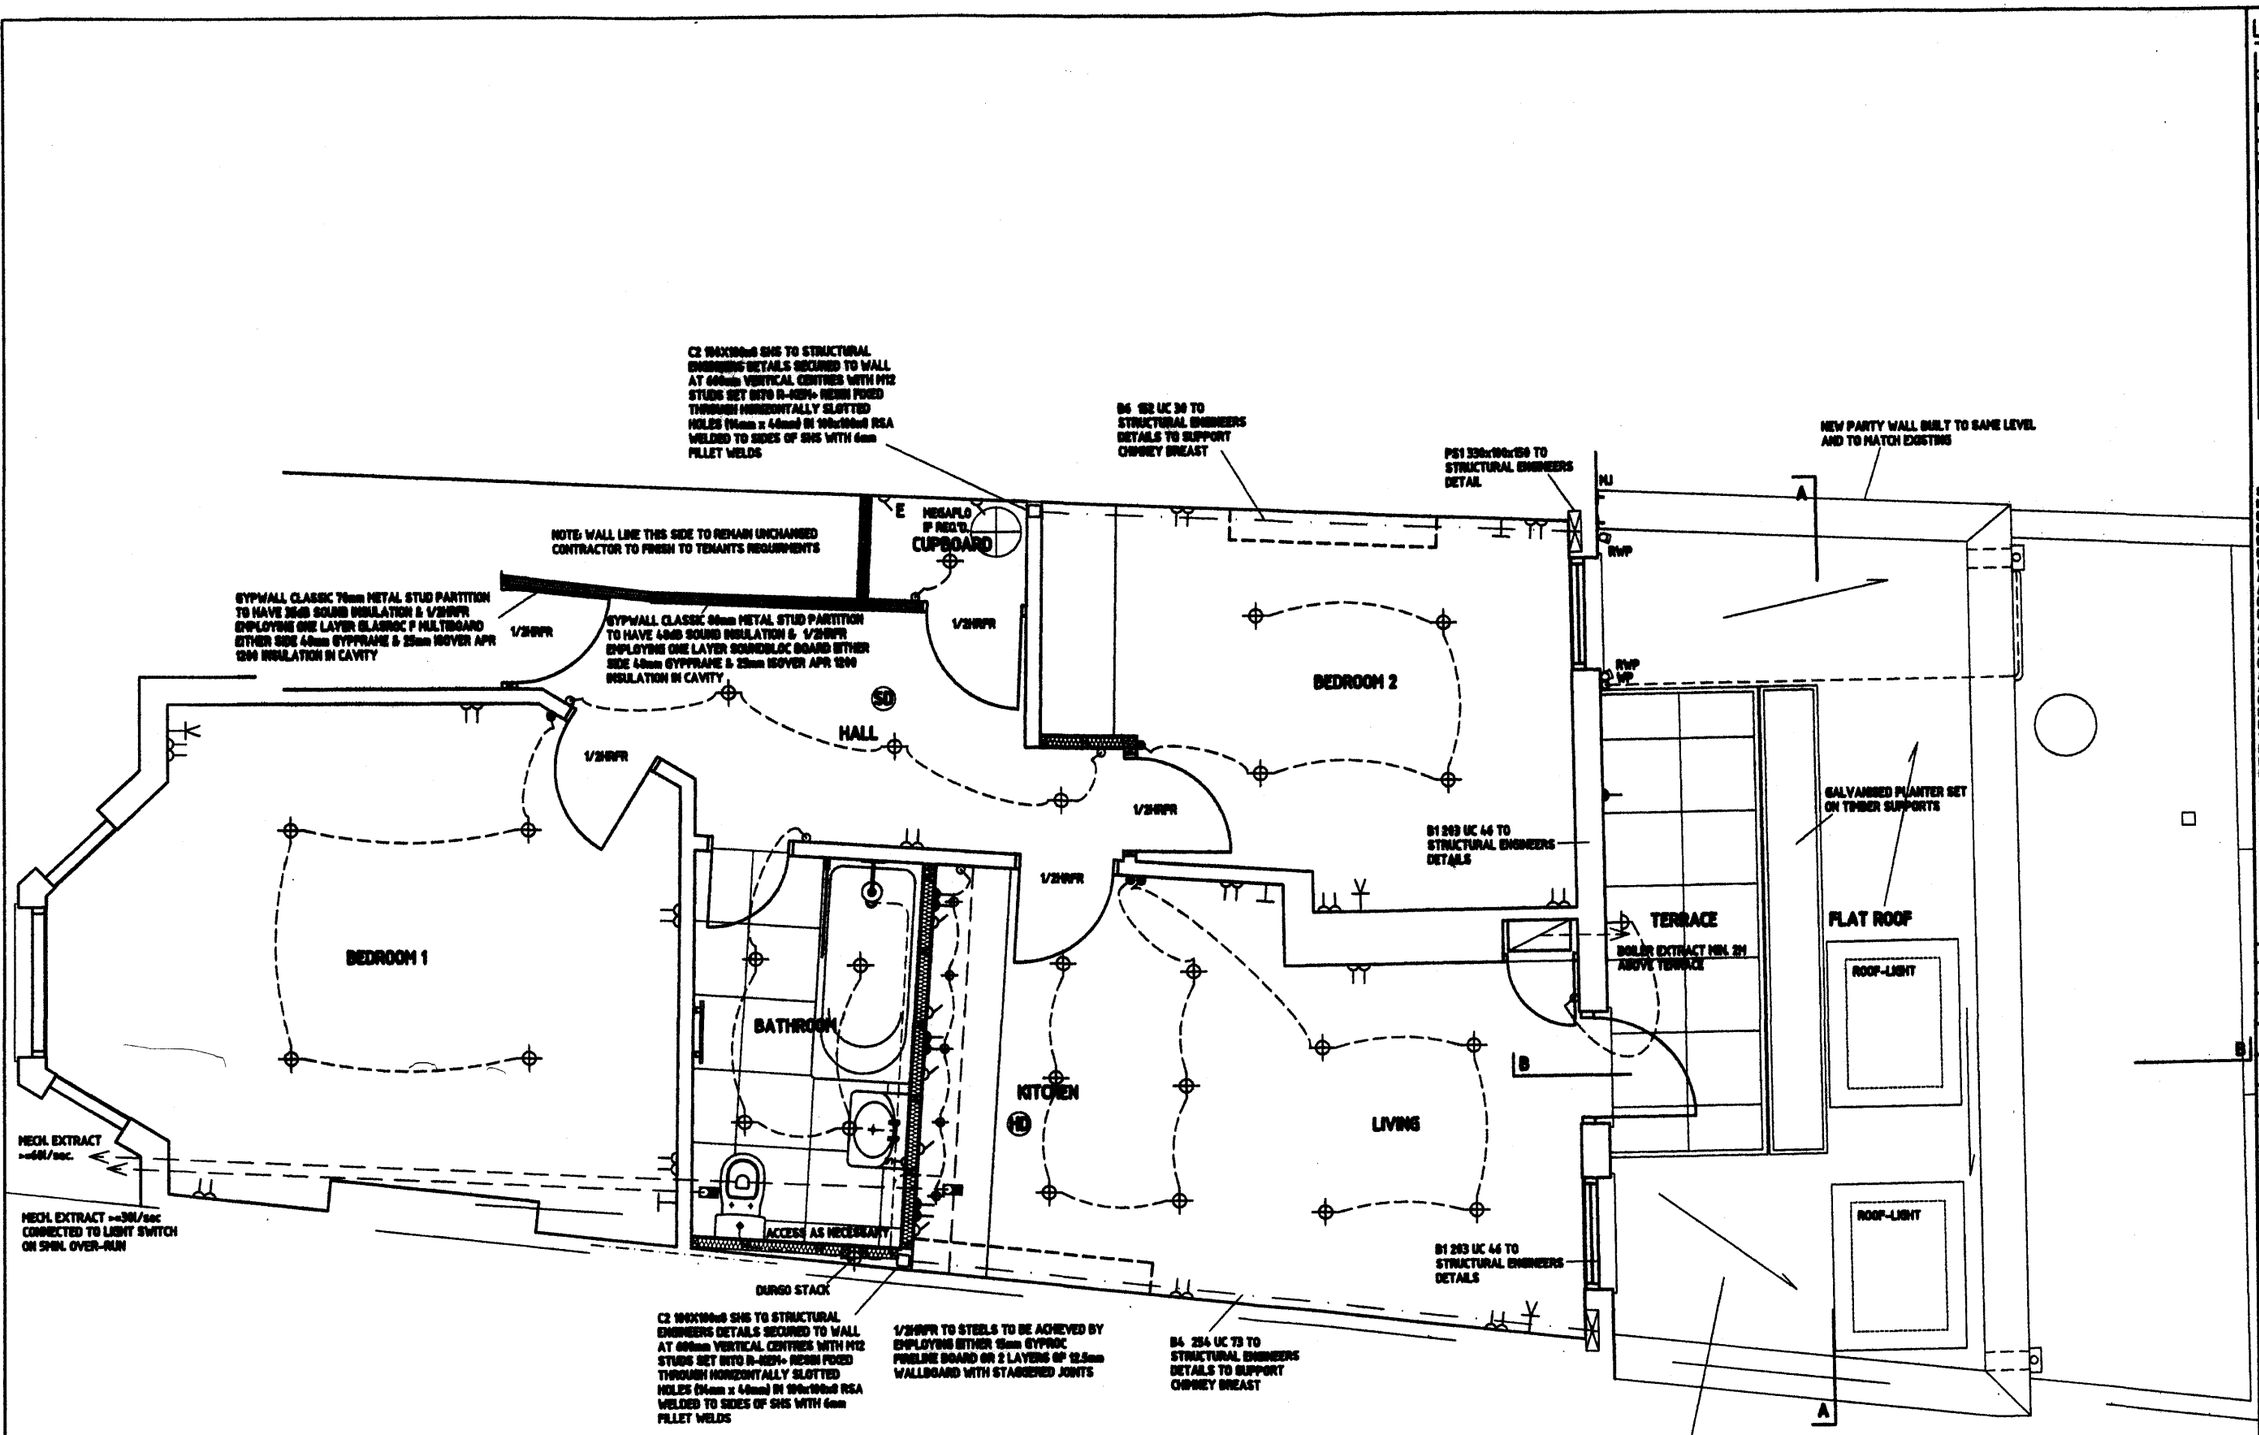

LEGEND

- LIGHT SWITCH
- DIMMER SWITCH
- DOUBLE SOCKET OUTLET
- DSO @ WORKTOP LEVEL
- SHAVER SOCKET
- TV POINT
- TELEPHONE POINT
- PIR ON 3-WAY SWITCH
- SPUR
- EXTERNAL SOCKET
- RECESSED DOWNLIGHT
- UNDERLIGHT

SMOKE & HEAT DETECTORS CONNECTED TO MAINS HOUSE SYSTEM WITH BATTERY BACKUP TO BE DESIGNED, INSTALLED, TESTED & COMMISSIONED ELECTRICS TO BE TO BS 7671 & BE DESIGNED, INSTALLED, INSPECTED & TESTED BY A PERSON COMPETENT TO DO SO & BE TO BE REG'D & PART P

HEATING AND HOT WATER ALTERATIONS IN ACC. WITH DOMESTIC HEATING COMPLIANCE GUIDE

ALL DRAINAGE TO BE BS EN 12056

ALL DRAINAGE PASSING UNDER PARTY WALL TO HAVE RC LINTEL OVER WITH 50 CLEARANCE & LAID IN PEA GRAVEL

ALL PLUMBING TO BS 5572

ALL SINK WASTES TO HAVE 75 DEEP SEAL TRAPS

BASINS TO HAVE 30 DIA. WASTES

BATHS TO HAVE 38 DIA. WASTES

ALL LEADWORK TO LEAD SHEET'S GUIDELINES

ALL RESERVED BOUNDARIES TO HAVE VENTED FIRE PROOF WORK OVER

NEW WORKS TO BE FIRE & SOUND EFFICIENT

FIXINGS OR ANY LOAD TAKEN THE CREATION OF OPENINGS AREAS OR PART THEREOF

NEW STRUCTURAL STEEL TO BE 1/2HRFR EMPLOYING EITHER INTUMESCENT PAINT, 15 GYPROC FIRELINE BOARD OR 2 LAYERS 12.5 GYPROC WALLBOARD WITH STAGGERED JOINTS

ALL PIPES DUCTS & VESSELS TO BE INSULATED

ALL NEW WINDOWS & DOORS TO BE MIN. 1.8W/M2.C & HAVE TRICKLE VENTS >=8000mm sq. BACKGROUND VENTILATION TO HABITABLE ROOMS

ALL WORKS TO BE CARRIED OUT STRICTLY IN ACC. WITH MAN'rs/SUPPLIERS REC's & TO SATISFACTION OF LA CHIEF's, ARCHITECT & CLIENT & IN ACC. WITH ALL BS's & CoP's. BE FIT FOR PURPOSE ON COMPLETION & TO COMPLY WITH ALL REG. H&S LAWS CONTRACTOR TO HAVE ALL REC. & APPLICABLE INSURANCES)

AMENDMENTS

A	[illegible] 01.02.2012
B	[illegible] 01.02.2012
C	[illegible] 01.02.2012
D	[illegible] 01.02.2012
E	
F	
G	
H	
J	
K	
L	
M	
N	

TGN ARCHITECTS LTD
[illegible]
[illegible]
T - [illegible]
F - [illegible]
E - [illegible]

CONTRACT
60 DENNINGTON PARK ROAD NW6

DRAWING
GROUND FLOOR PLAN

SCALE	DATE
1:50	11-11
DRAWN BY: NRL T	CHECKED

DRAWING No.
1114 | W | 2D

APPROVED 2012/2255/P

0 1 2 3 4 5 10