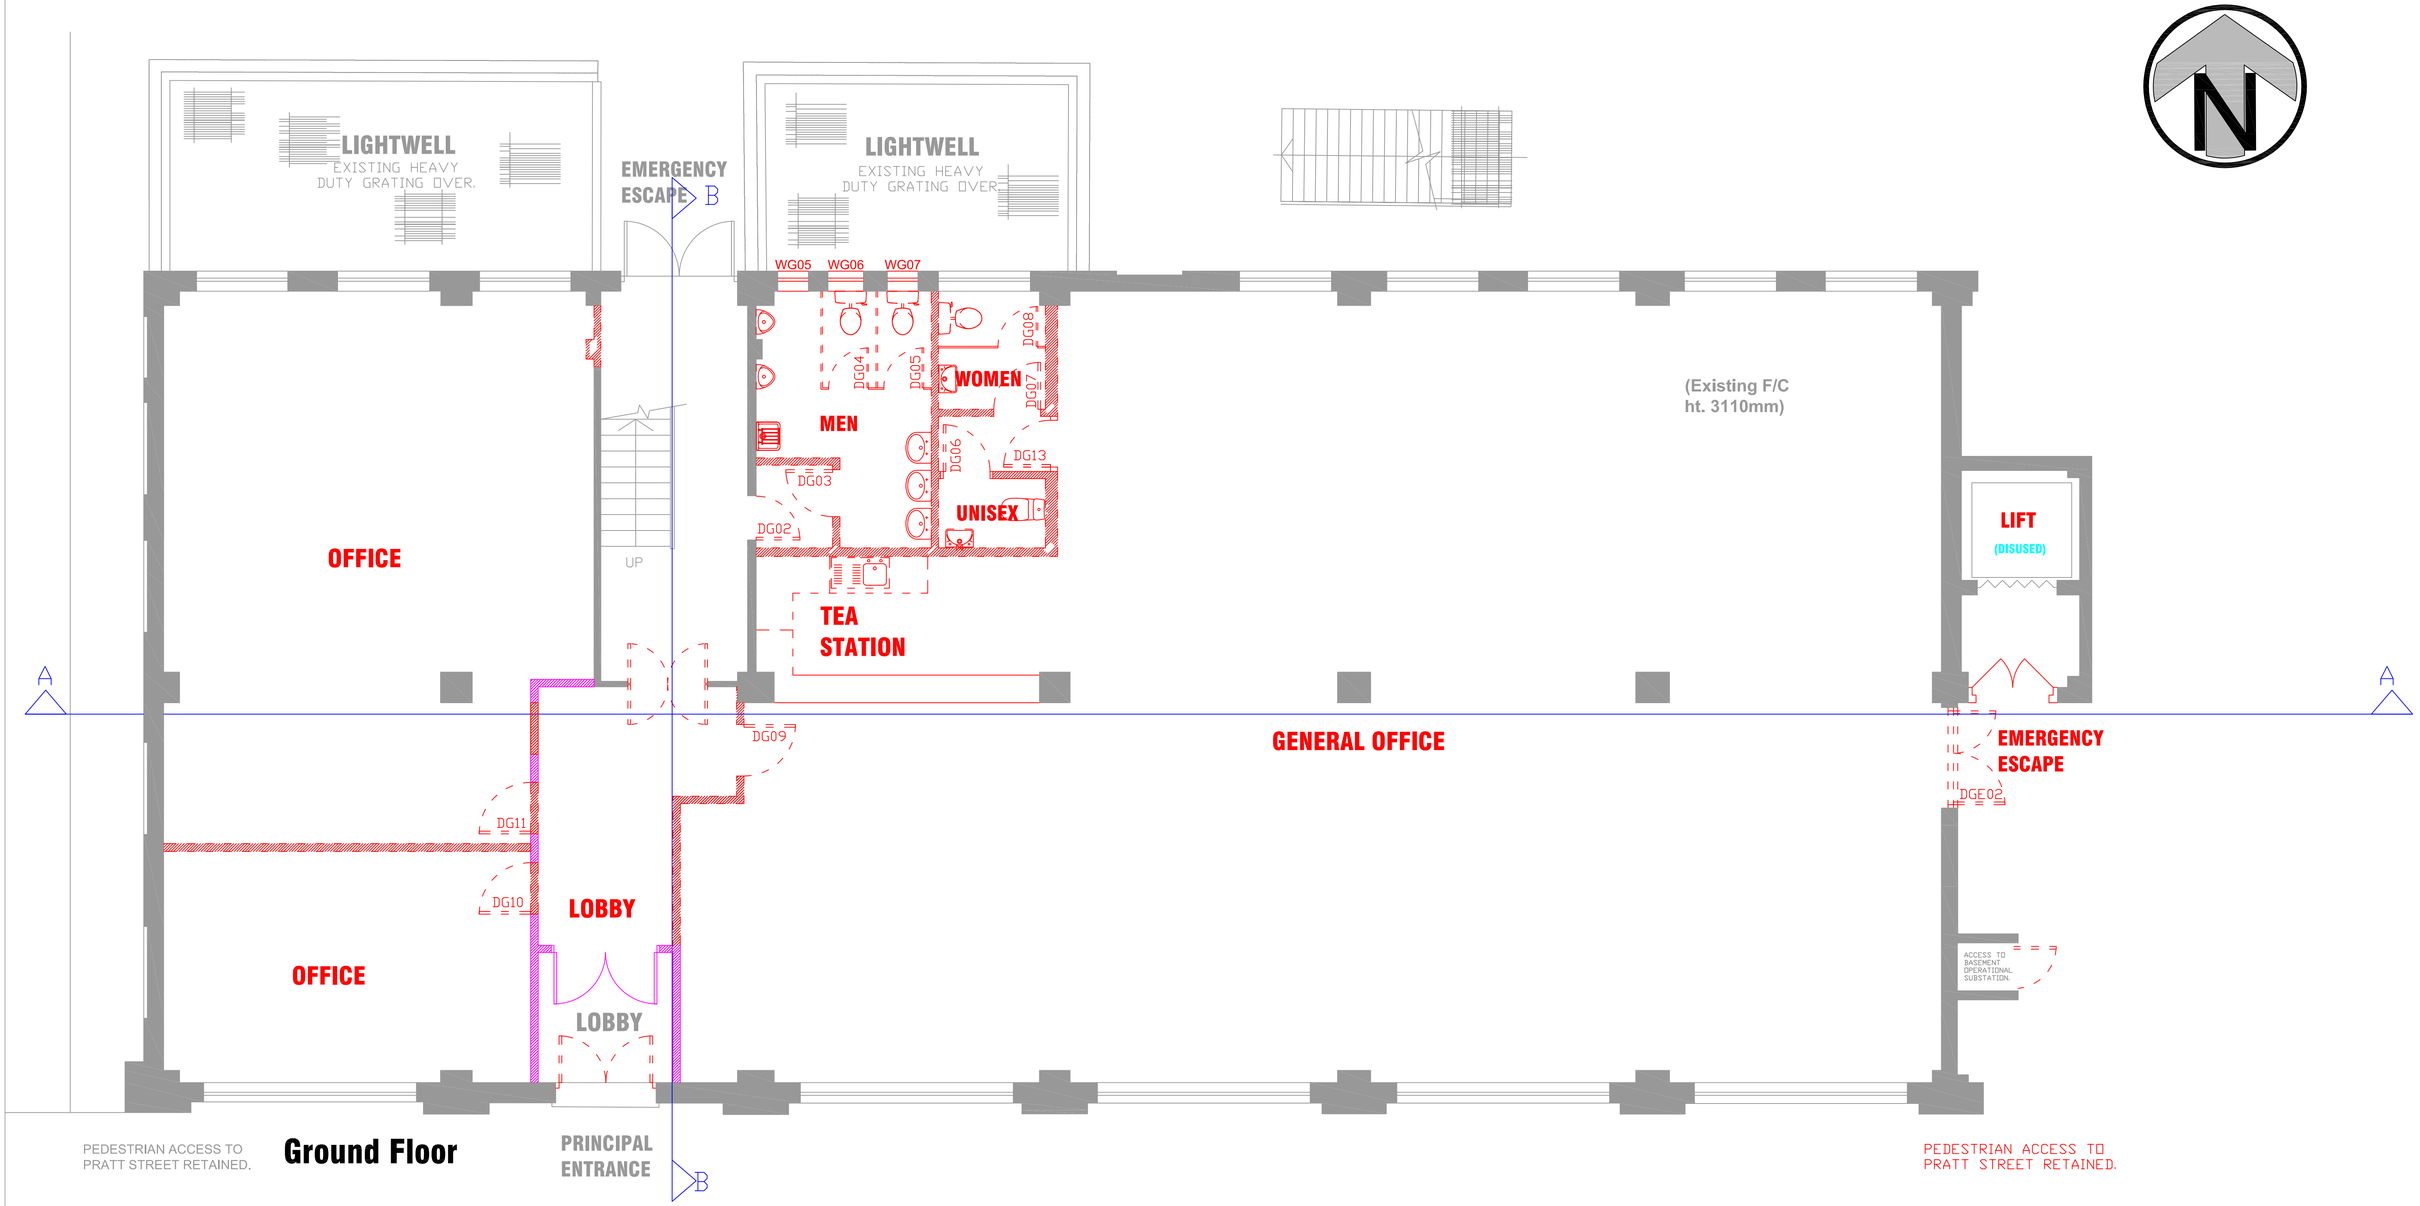

P O W E R L I N K H O U S E

UK Power Networks

BDS Architecture & Interior Design
Third Floor, Fitz Eylwin House
25 Holborn Viaduct, London EC1A 2BP
T: 020 7353 9841 W: www.bds-architecture.com

client:
UKPN

legend:
- Demolitions
- Existing partitions to remain

site:
Powerlink House
(57 Pratt Street), NW1
&
St. Pancras Head House

project:
Proposed Alterations & Improvements

drawing title:
Existing & Demolitions Ground Floor Plan

revisions
C. 04.05.12 - Revised for Planning.
B. 26.03.12 - Typical rear window vert. ht shown
- Existing F/C ht added

date:	scale @ A1:	drawn: Ck:
17.07.11	1:50	CC

PRA.106.EX.00 rev. C