All dimensions must be checked on site and not scaled from this drawing

© copyright

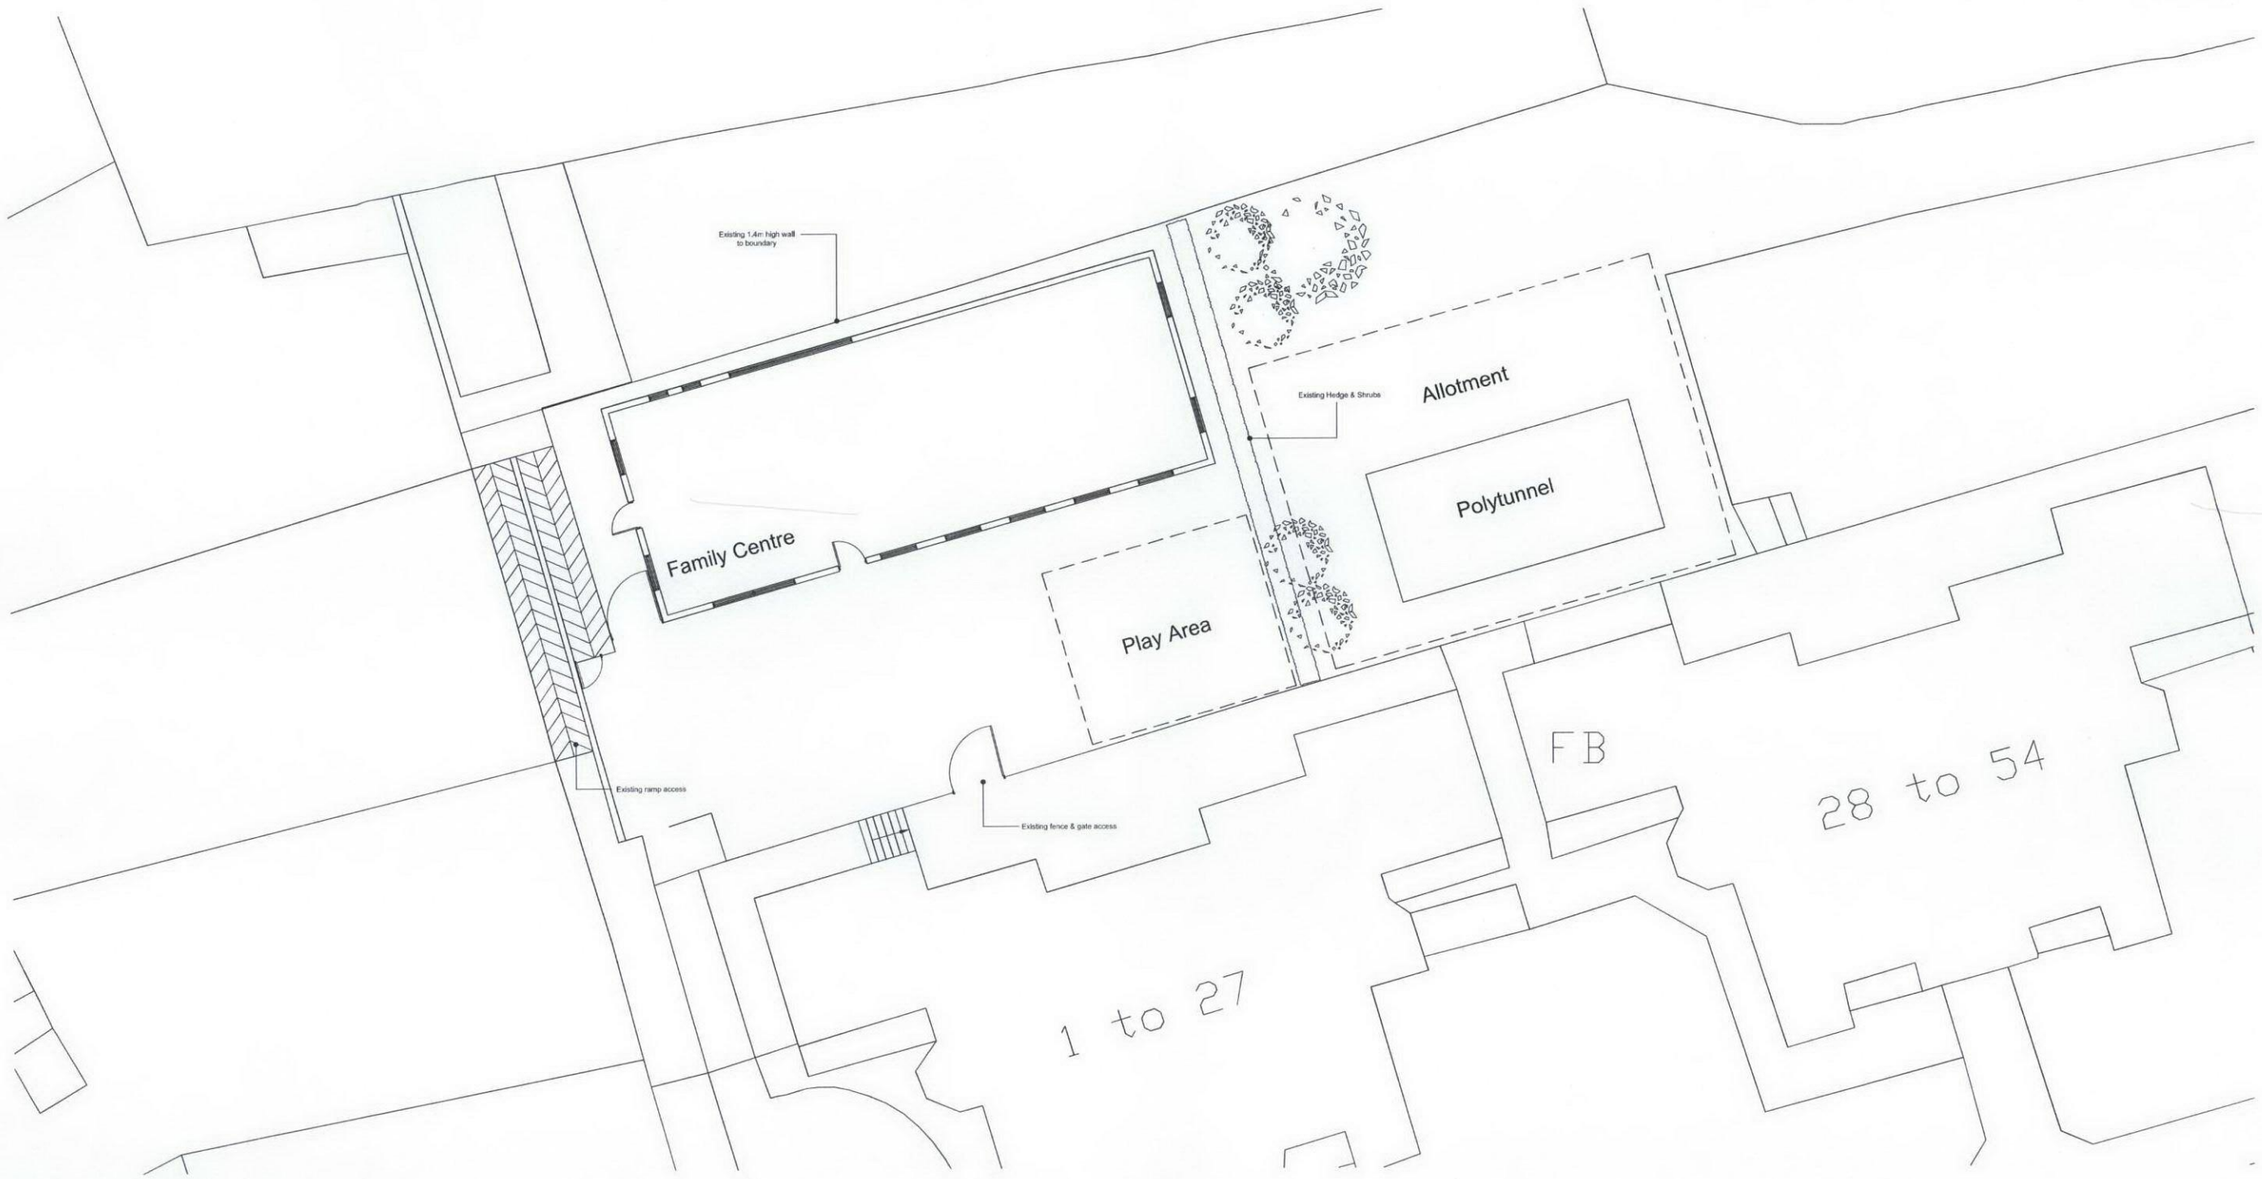

eco modular buildings
31 Copenhagen Road,Hull,East Yorkshire,HU7 0XQ
Telephone: 01482 241341
Mobile: 07506 733341
E-mail : simon@eco-modularbuildings.co.uk

Client
Holly Lodge Community Centre

Job Title
Proposed Family Centre at
Holly Lodge Mansions
Highgate
London

Drawing Titile
Existing Site Plan

Status
Planning

Date
May 2012

Scale
1:200@A3

Drawn	Checked	Approved
J.S.		

Drg No.
SK002-ex

Rev.

Date	Revisions