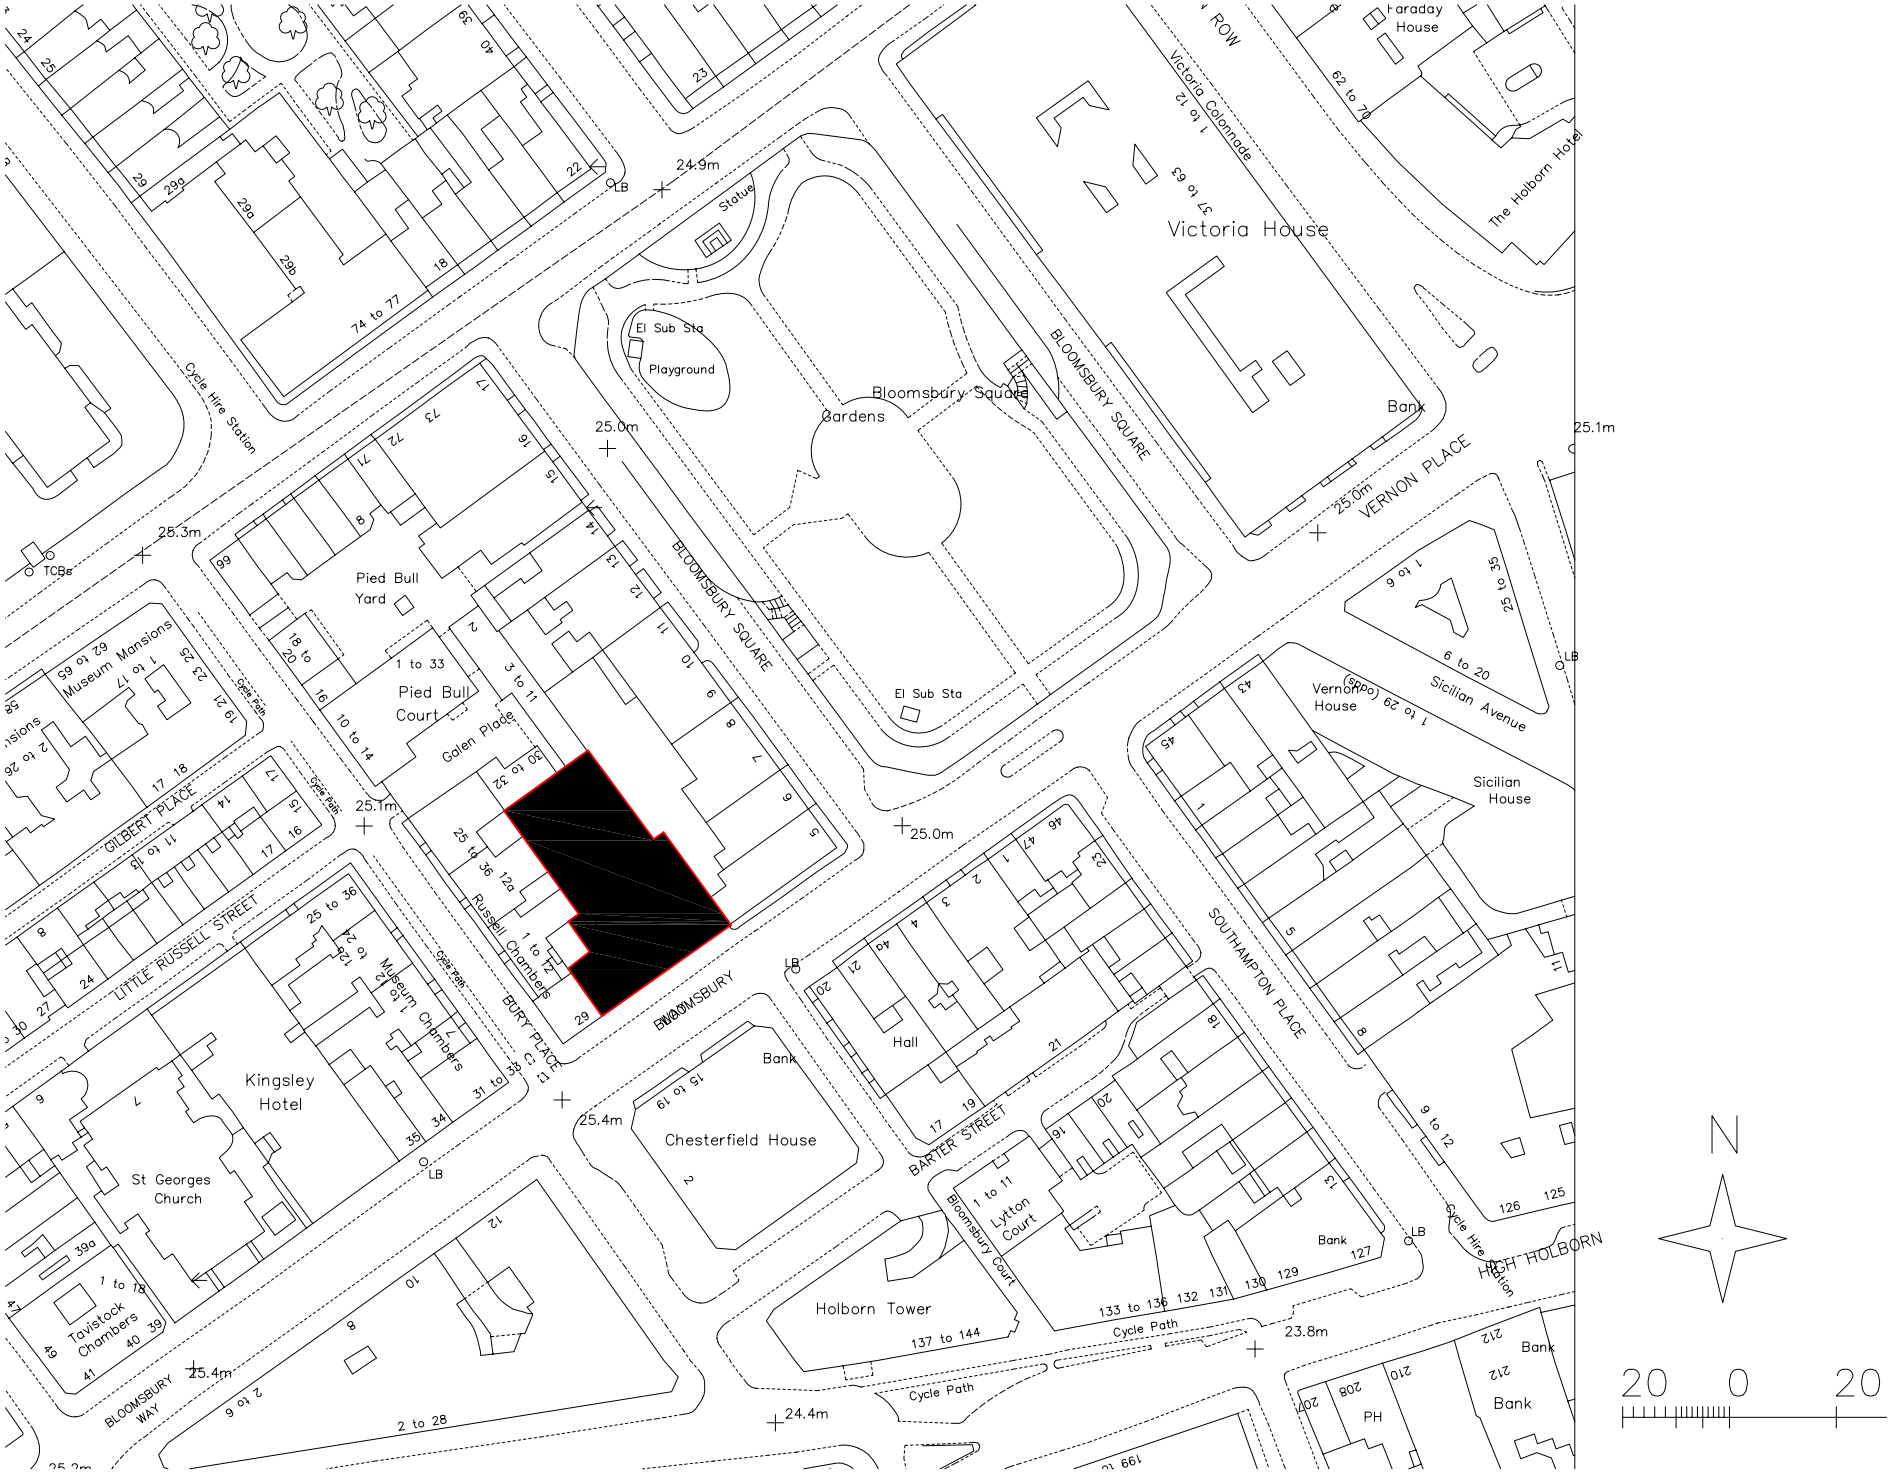

Please Note:
Dimensions are not to be scaled from this drawing.*
Contractors must verify all dimensions before starting work and any discrepancies are to be reported to BDGworkfutures.
Construction Coordination is to the responsibility of the acting principle / maunfacturing contractor. Any variations or discrepancies to be reported to BDGworkfutures.
Manufacturing drawings / rods are to be provided for approval by BDGworkfutures for all bespoke items.
This drawing is the property of BDGworkfutures as detailed in the company's Terms & Conditions.
Full Terms & Conditions are available on request.
*Except for Planning Application purposes only.

Drawing / Copy Status	
Information	
Approval	
Tender	
Construction	
Record Drawing	

Rev	Date	Description	By	Chk

BDGworkfutures
33 St John Street, London EC1M 4AA
Tel: 020 7559 7400 Fax: 020 7559 7401
www.bdgworkfutures.com

Client
-
-
-
-

Project
24 BLOOMSBURY WAY
LONDON
W1

Title
LOCATION PLAN

Scale	Date
1:500@A1	14.02.11

Drawing No.	Revision
24BW/GR/GA/223/01	-

Drawn By	Checked By
TK	CH

Approved By	Project No.
PH	2001487