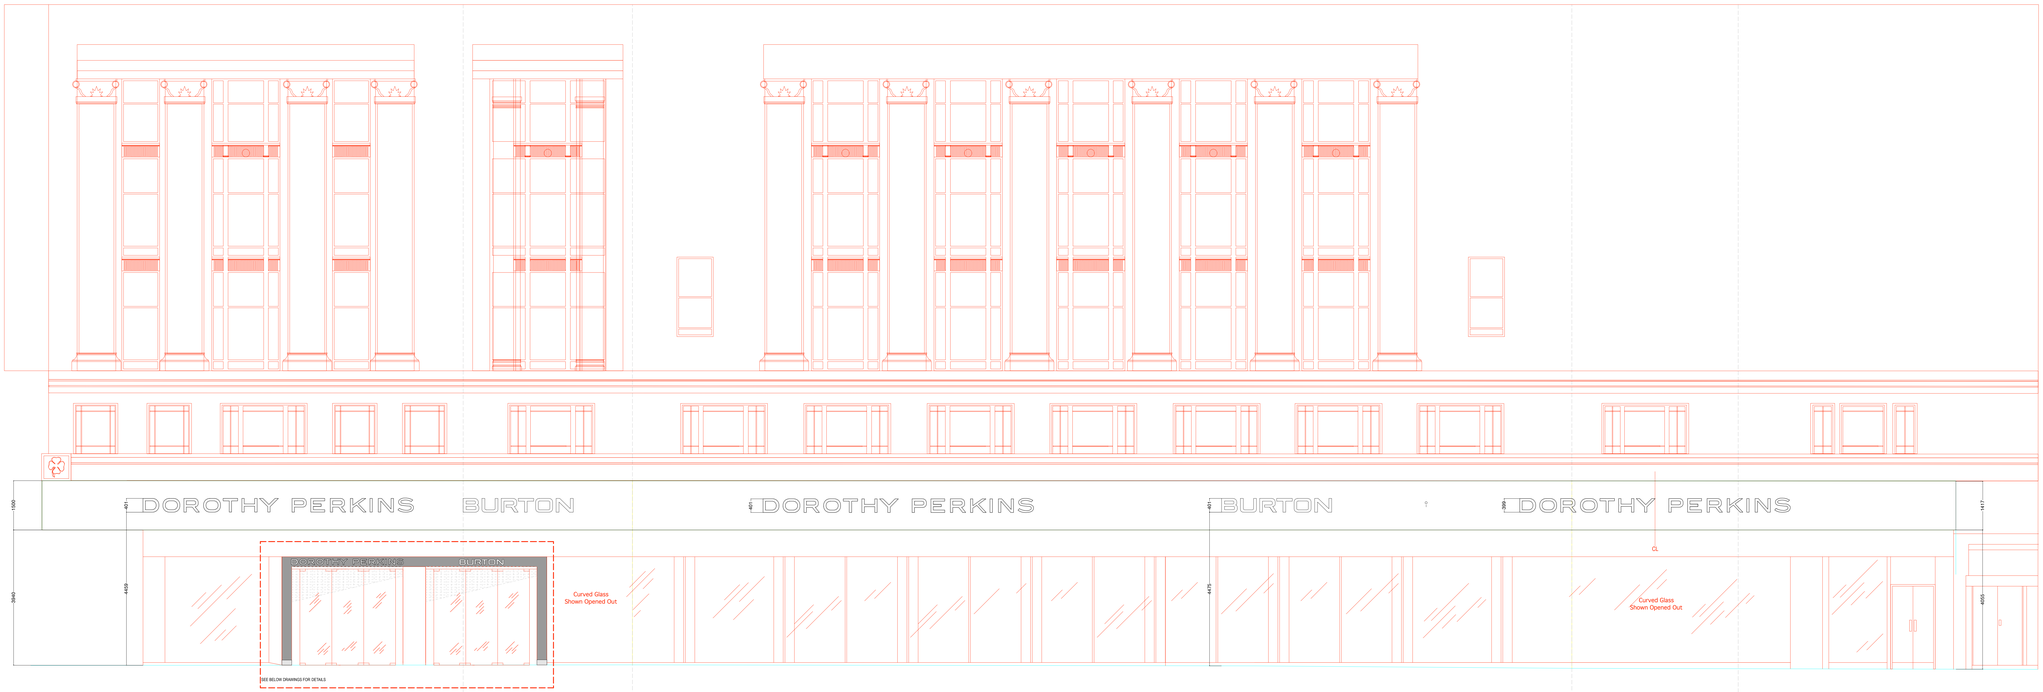

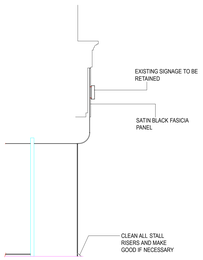

TYPICAL SECTION

GENERAL ELEVATION
SCALE : 1:50

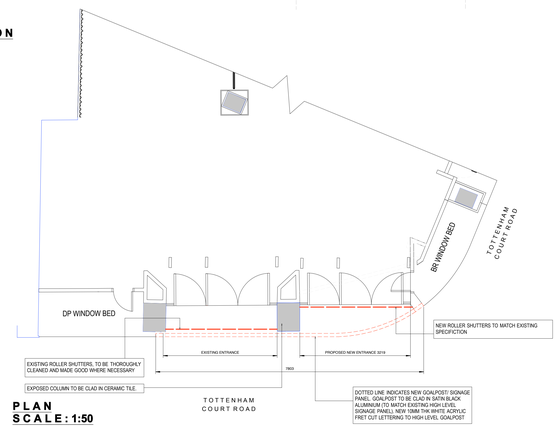

PLAN
SCALE : 1:50

GENERAL NOTES:
RETAIN ALL EXISTING ILLUMINATED 'DOROTHY PERKINS' &
BURTON LETTERING TO TOP SIGNAGE PANEL. ALL TO BE THOROUGHLY CLEANED.

RETAIN ALL EXISTING BLACK ALUMINIUM FASCIA PANEL, TO BE CLEANED AND MADE GOOD WHERE NECESSARY.

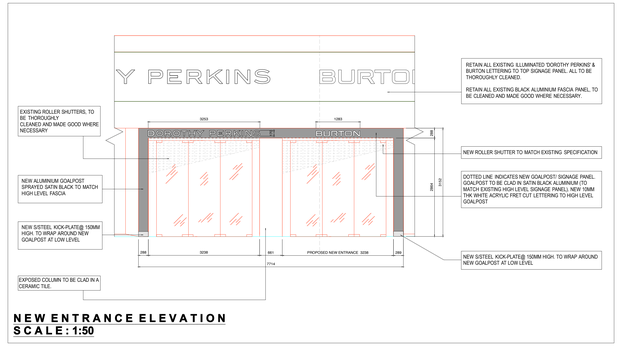

NEW ENTRANCE ELEVATION
SCALE : 1:50

GENERAL NOTES

NOTE:
This drawing is to be read in conjunction with standard details and specifications.
All dimensions are to be verified on site.
All works are to comply with current building regulations.

SETTING OUT
THE CONTRACTOR SHALL NOTE THAT ALL DRAWINGS HAVE BEEN PREPARED FROM DIGITAL SURVEY DETAILS OR 'AS EXISTING' DRAWINGS PROVIDED BY OTHERS AND THAT NO RESPONSIBILITY CAN BE ASSUMED. IT IS THE MAIN CONTRACTOR'S RESPONSIBILITY TO PERFORM ALL NECESSARY SURVEYS AND SETTING OUT TO ENSURE CONSTRUCTION DRAWINGS AND ACTUAL CONSTRUCTION. ALL MAIN CONTRACTOR CONSTRUCTION DRAWINGS (TO A SUITABLE SCALE) SHALL BE SUBMITTED FOR APPROVAL BY ARCADIA GROUP LTD PRIOR TO PROCUREMENT/INSTALLATION. IN THE EVENT OF ANY DISCREPANCIES BETWEEN THE SURVEY AND CONTRACTOR'S SOLE RESPONSIBILITY TO HIGHLIGHT THEM IN A TIMELY MANOR TO ARCADIA GROUP LTD TO ENSURE THAT THE DESIGN INTENT CAN BE ASSESSED PRIOR TO CONSTRUCTION WORKS.
ANY/ALL MATERIAL CHANGES MADE BY THE MAIN CONTRACTOR TO THE DESIGN MUST BE SUBMITTED BY ARCADIA GROUP LTD TO RECEIVE WRITTEN APPROVAL IN ADVANCE PRIOR TO PROCUREMENT OR INSTALLATION. IT IS THE MAIN CONTRACTOR'S RESPONSIBILITY TO DETAIL ALL NECESSARY TECHNICAL ELEMENTS (FOR EXAMPLE: MAKE UP PIECES, EXPANSION/MOVEMENT JOINTS, EXPANSION/NOGGING/FIXINGS) ENVIRONMENT OF ELECTRICAL SUPPLY) OF BUILD TO FACILITATE THE INSTALLATION OF DESIGN INTENT ELEMENTS AS DETAIL.

SPECIFICATION & STANDARD DETAIL DOCUMENTS
THIS DWG SHALL BE READ IN CONJUNCTION WITH STANDARD DETAIL DWGS AND SPECIFICATION OF WORKS WHERE PROVIDED BY THE ARCADIA GROUP LTD.

FINISHES SCHEDULE
REFER TO ARCHITECTURAL FINISHES SCHEDULE FOR SPECIFICATIONS OF FINISHES REFERENCED WITHIN THIS AND RELATED DWGS. ALL FINISHES TO BE SUBMITTED TO THE ARCADIA GROUP LTD FOR ARCADIA GROUP LTD FOR APPROVAL PRIOR TO PROCUREMENT OR INSTALLATION.

It is the contractors responsibility to ensure that all elements of the project build are installed as per the layouts, designs and details within this and accompanying drawings. Any site variations or technical queries must be referred to the Arcadia Group Limited appointed project manager as a matter of urgency prior to relevant works commencing. It is then the role of the project manager to ensure approval is obtained from the relevant Arcadia Design Team and that this is noted along with that of the brand. Any changes made without the express authorisation of the Arcadia Design Team will be deemed to be omni fault and will be rectified/removed at the discretion of Arcadia Group Ltd in all instances. A re-install will be forthwith.

Checked By

CAD	DATE	DESIGN	DATE

ISSUE	REVISION	INIT	DATE
H	'JJ' - C & W MAGNETIC GRAPHIC NOTE ADDED	PTG	28/02/12
G	'JJ' - BRAND COMMENTS ADDED	PTG	21/02/12
F	'JJ' - REVISED AS BUBBLED	PTG	09/02/12
E	'JJ' - FULL DRG ISSUE	PTG	23/02/12
C	'JJ' - REVISED TO SITE / BRAND COMMENTS	PTG	24/01/12
B	'JJ' - FIRST HIT FIT OUT PACK ISSUE	PTG	23/12/11

This drawing is the property of Arcadia Group Limited
Copyright is reserved. The drawing is issued on the condition that is is not copied, reproduced, retained or disclosed to any unauthorised person, either wholly or in part.

Arcadia
www.arcadiagroup.co.uk
STORE DEVELOPMENT
COLGRAVE HOUSE, 70 BERNERS ST, LONDON W1T 3NL
TELEPHONE 0207 636 8040 FAX 0207 291 2940

Prepared by

DOROTHY PERKINS
BURTON

Project
DP/ BR 118-132 NEW OXFORD ST.
LONDON
WC1A 1HN

Title
EXTERNAL ELEVATION AS PROPOSED

Drawn By	Frame size
-	A0

Scale	Date
1:50	APRIL 2012

CAD Ref No.	Prop ID.
	L1

Drawing No.	Rev.	Status
400	-	LA2

SCALE 1:50