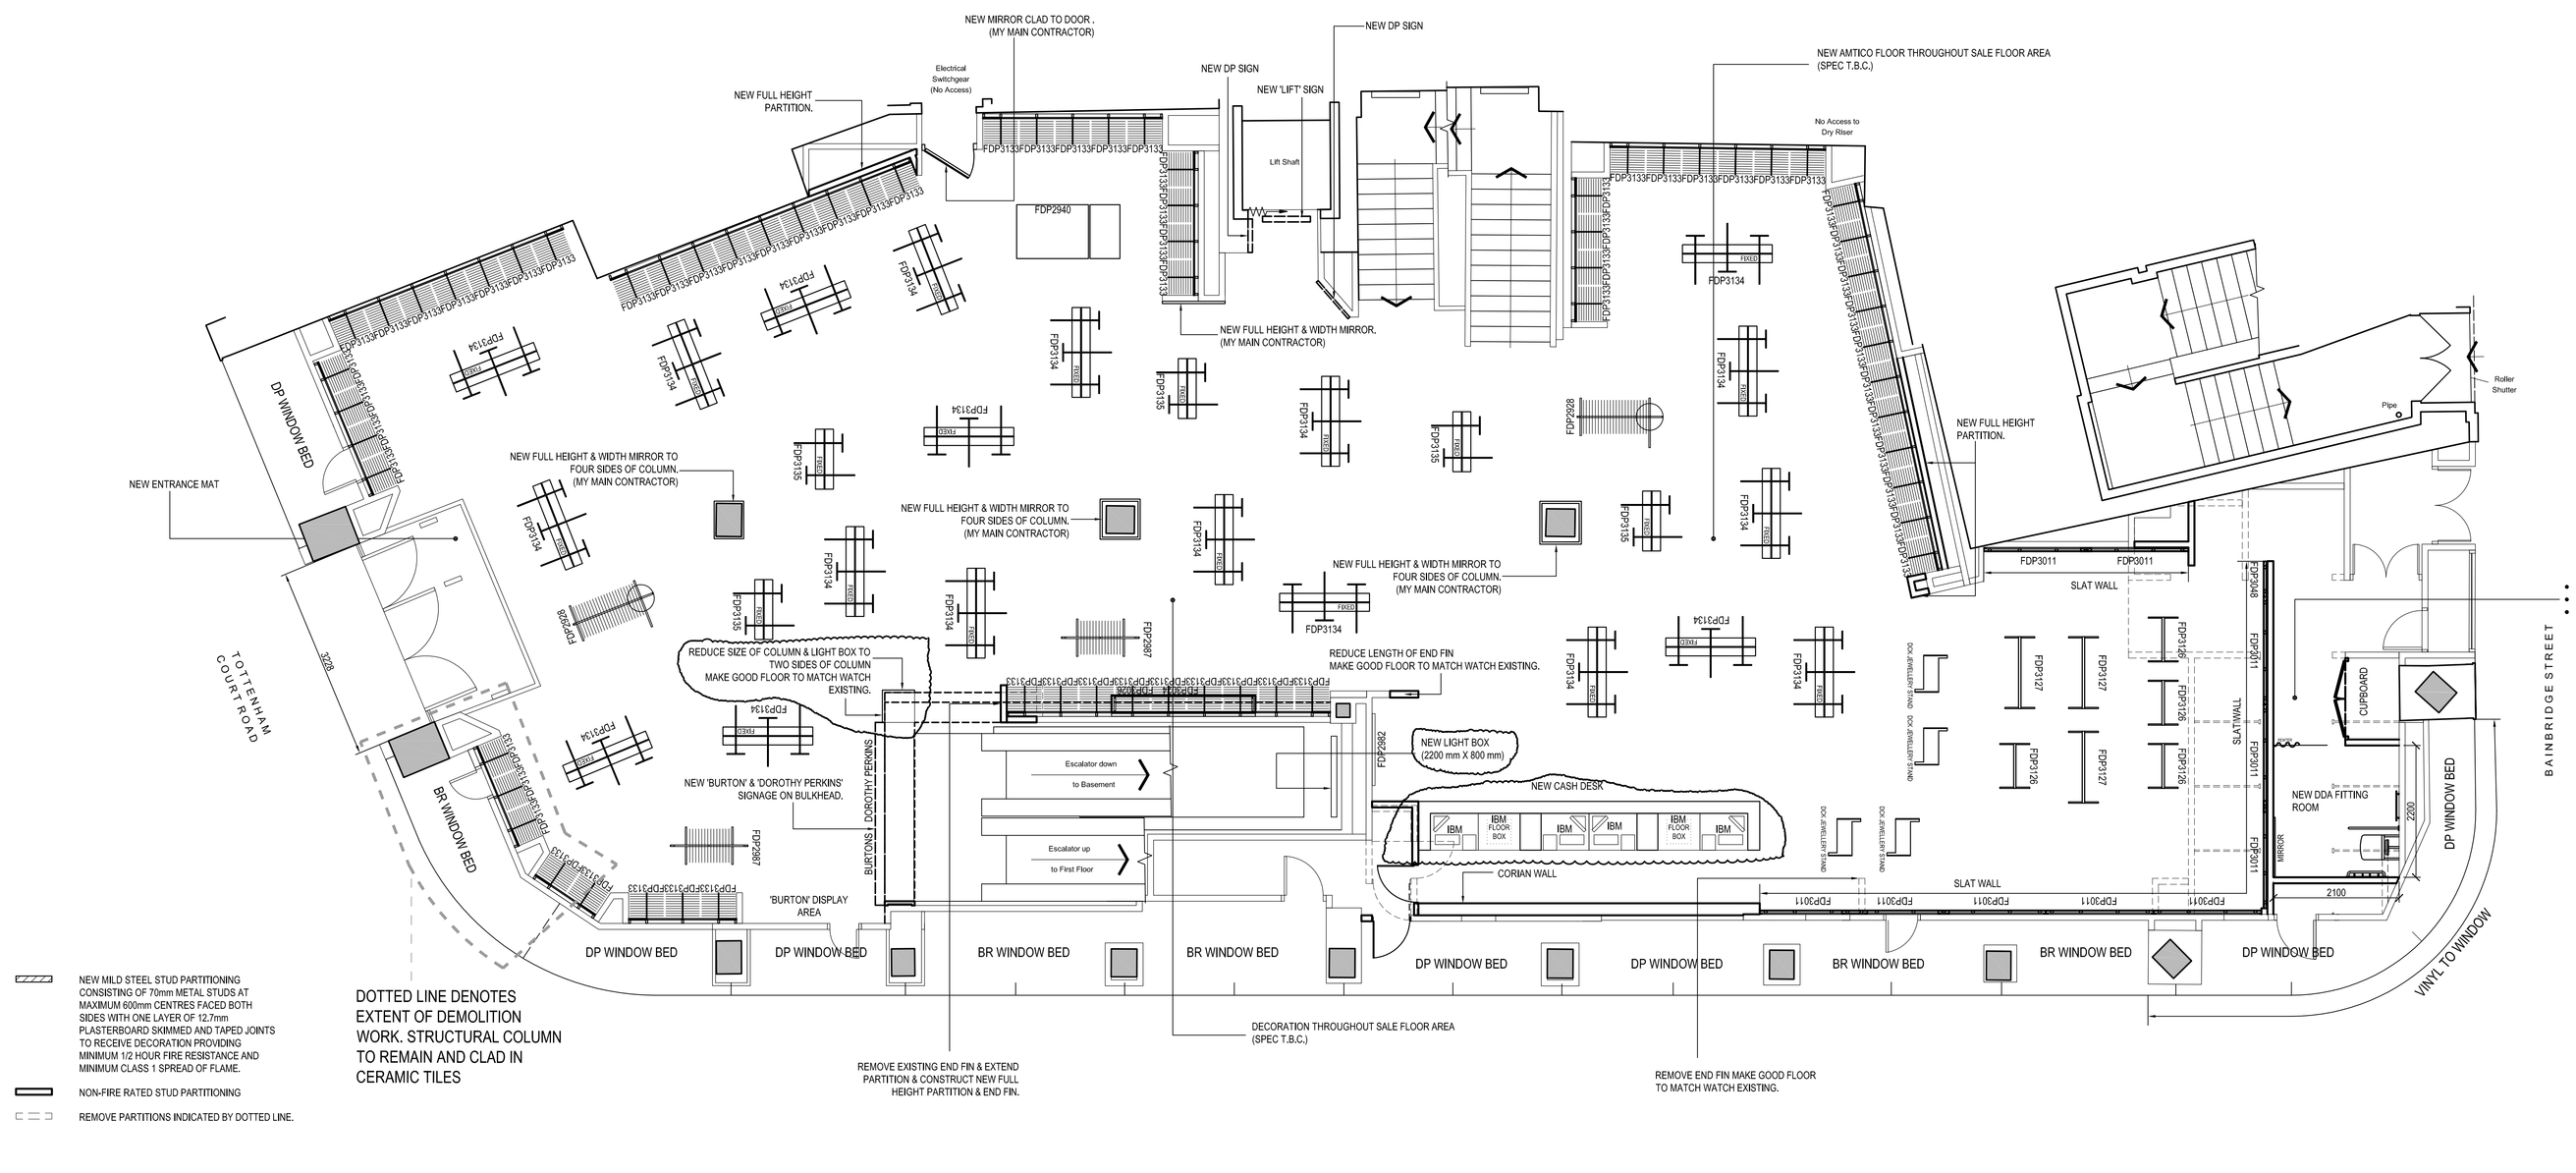

DOROTHY PERKINS PROPOSED SALES AREA = 3731 sq ft
BURTON PROPOSED SALES AREA = 234 sq ft

GROSS INTERNAL SALES AREA = 4417 sq ft
INCLUDING FITTING ROOMS AND WINDOW DISPLAYS

DOROTHY PERKINS EXISTING SALES AREA = 3626 sq ft
BURTON EXISTING SALES AREA = 108 sq ft

GROSS INTERNAL SALES AREA = 4417 sq ft
INCLUDING FITTING ROOMS AND WINDOW DISPLAYS

ADDITIONAL FIXTURE / COMPONANT REQUIREMENTS

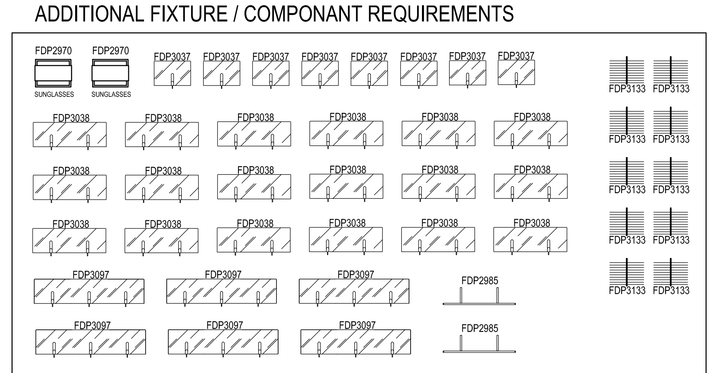

10 No. CDP0119 - BANGLE ARM FOR SLATLINE
4 No. CDP0120 - 300MM MIRROR FOR SLATLINE
10 No. CDP0121 - 300MM SHELF FOR SLATLINE
30 No. CDP0127 - STRAIGHT ARM PITCH 30
3 No. CDP0136 - WALL MOUNTED ACCESSORY PRONG PACK
4 No. CDP0138 - WAVE ARM PITCH 30
6 No. CDP0144 - LONG MIRROR FOR SLATLINE
4 No. CDP0153 - DIVIDER FIN ARM
6 No. CDP0158 - 4 WAY SHELF
20 No. CDP0159 - 6 WAY SHELF

FIXTURE CALL-OFF TABLE for LONDON W1

DESCRIPTION		QTY	LIN FT	TOTAL
FDP2923	FITTING ROOM D BAR	1	0	0.00
FDP2924	FITTING ROOM HOOKS X4	1	0	0.00
FDP2928	CRUCIFORM RAIL WITH SHELF	2	5	10.00
FDP2940	DISPLAY TABLE SET	1	6	6.00
FDP2945	PEWTER FITTING ROOM CURTAIN	1	0	0.00
FDP2970	SUNGLASS STAND IN DENSE WHITE	2	0	0.00
FDP2979	S/S FITTING ROOM POLE	1	0	0.00
FDP2982	2400 x 1200 GRAPHIC FRAME RAIL	1	0	0.00
FDP2985	WALL MOUNT DOUBLE T ARM 10 OFF	2	0	0.00
FDP2987	ADJUSTABLE RAIL	2	4	8.00
FDP3011	1800MM PEL SLAT PANEL 80No. 225mm PRONGS	10		0.00
FDP3012	POST PITCH 30	12	0	0.00
FDP3024	2400 GRAPHIC FRAME RAIL PITCH 30	1	0	0.00
FDP3026	2400 GRAPHIC FRAME PITCH 30	1	0	0.00
FDP3037	600 GLASS SHELF PITCH 30	8	0	0.00
FDP3038	1200 GLASS SHELF PITCH 30	18	0	0.00
FDP3048	600MM SLAT WALL PANEL	1		0.00
FDP3062	POST & PANEL 30 PITCH	55	0	0.00
FDP3097	1800 GLASS SHELF PITCH 30	6	0	0.00
FDP3126	750 SLAT GONDOLA	4	8	32.00
FDP3127	1200 SLAT GONDOLA	3	8	24.00
FDP3133	SLIM PROFILE ARM PACK PITCH 30	77	4	308.00
FDP3134	FIXED 6 WAY	20	8	160.00
FDP3135	FIXED 4 WAY	5	6	30.00
FDP3144	600MM END PANEL	24	0	0.00
TOTAL LINEAR FOOTAGE				578.00
NET TRADING AREA SQ. FT.				3731.00
TOTAL LINEAR FOOT RATIO %				15.49

GROUND FLOOR PLAN Drg No: 012 - 93437 Rev: D Status: L3
Project: SD93437 Date: 24-04-2007

GENERAL NOTES

NOTE: This drawing to be read in conjunction with standard details and specifications.
All dimensions to be verified on site.
All works to comply with current building regulations.

Checked By

CAD	DATE	DESIGN	DATE

ISSUE	REVISION	INIT	DATE
E	L3 - PHASE TOM SCOPE OF WORKS ADDED.	SV	09/10/08
D	L3- RS END PANELS ADDED.	SV	23/04/07
C	L3- PRE-START ISSUE COMMENTS ADDED.	SV	17/04/07
B	L2 - ADDITIONAL BRAND FIXTURES / COMPONANTS BOX INDICATED.	SPP	26/02/07
A	L2 - SCOPE OF WORKS AND BRAND COMMENTS INDICATED.	SV	09/02/07

This drawing is the property of Arcadia Group Limited
Copyright is reserved. The drawing is issued on the condition that it is not copied, reproduced, retained or disclosed to any unauthorised person, either wholly or in part.

Arcadia Group Limited
www.arcadiagroup.co.uk
STORE DEVELOPMENT
COLGRAVE HOUSE, 70 BERNERS ST, LONDON W1T 3NL
TELEPHONE 0171 636 8040 FAX 0171 927 3078

Prepared by

BURTON
DOROTHY PERKINS

Project
DPBR 118-132 NEW OXFORD ST.
LONDON WC1A 1HN

Title
GROUND FLOOR PLAN
AS EXISTING

Drawn By	Frame size
ES	A0

Scale	Date
1:50	FEB 2007

CAD Ref No. P:\TOMS\London\05407\L6E.dwg
Prop ID.

Drawing No.	Rev.	Status
012 - 93437	D	L3

SCALE 1:50
0 1 2 3 4 5 6m