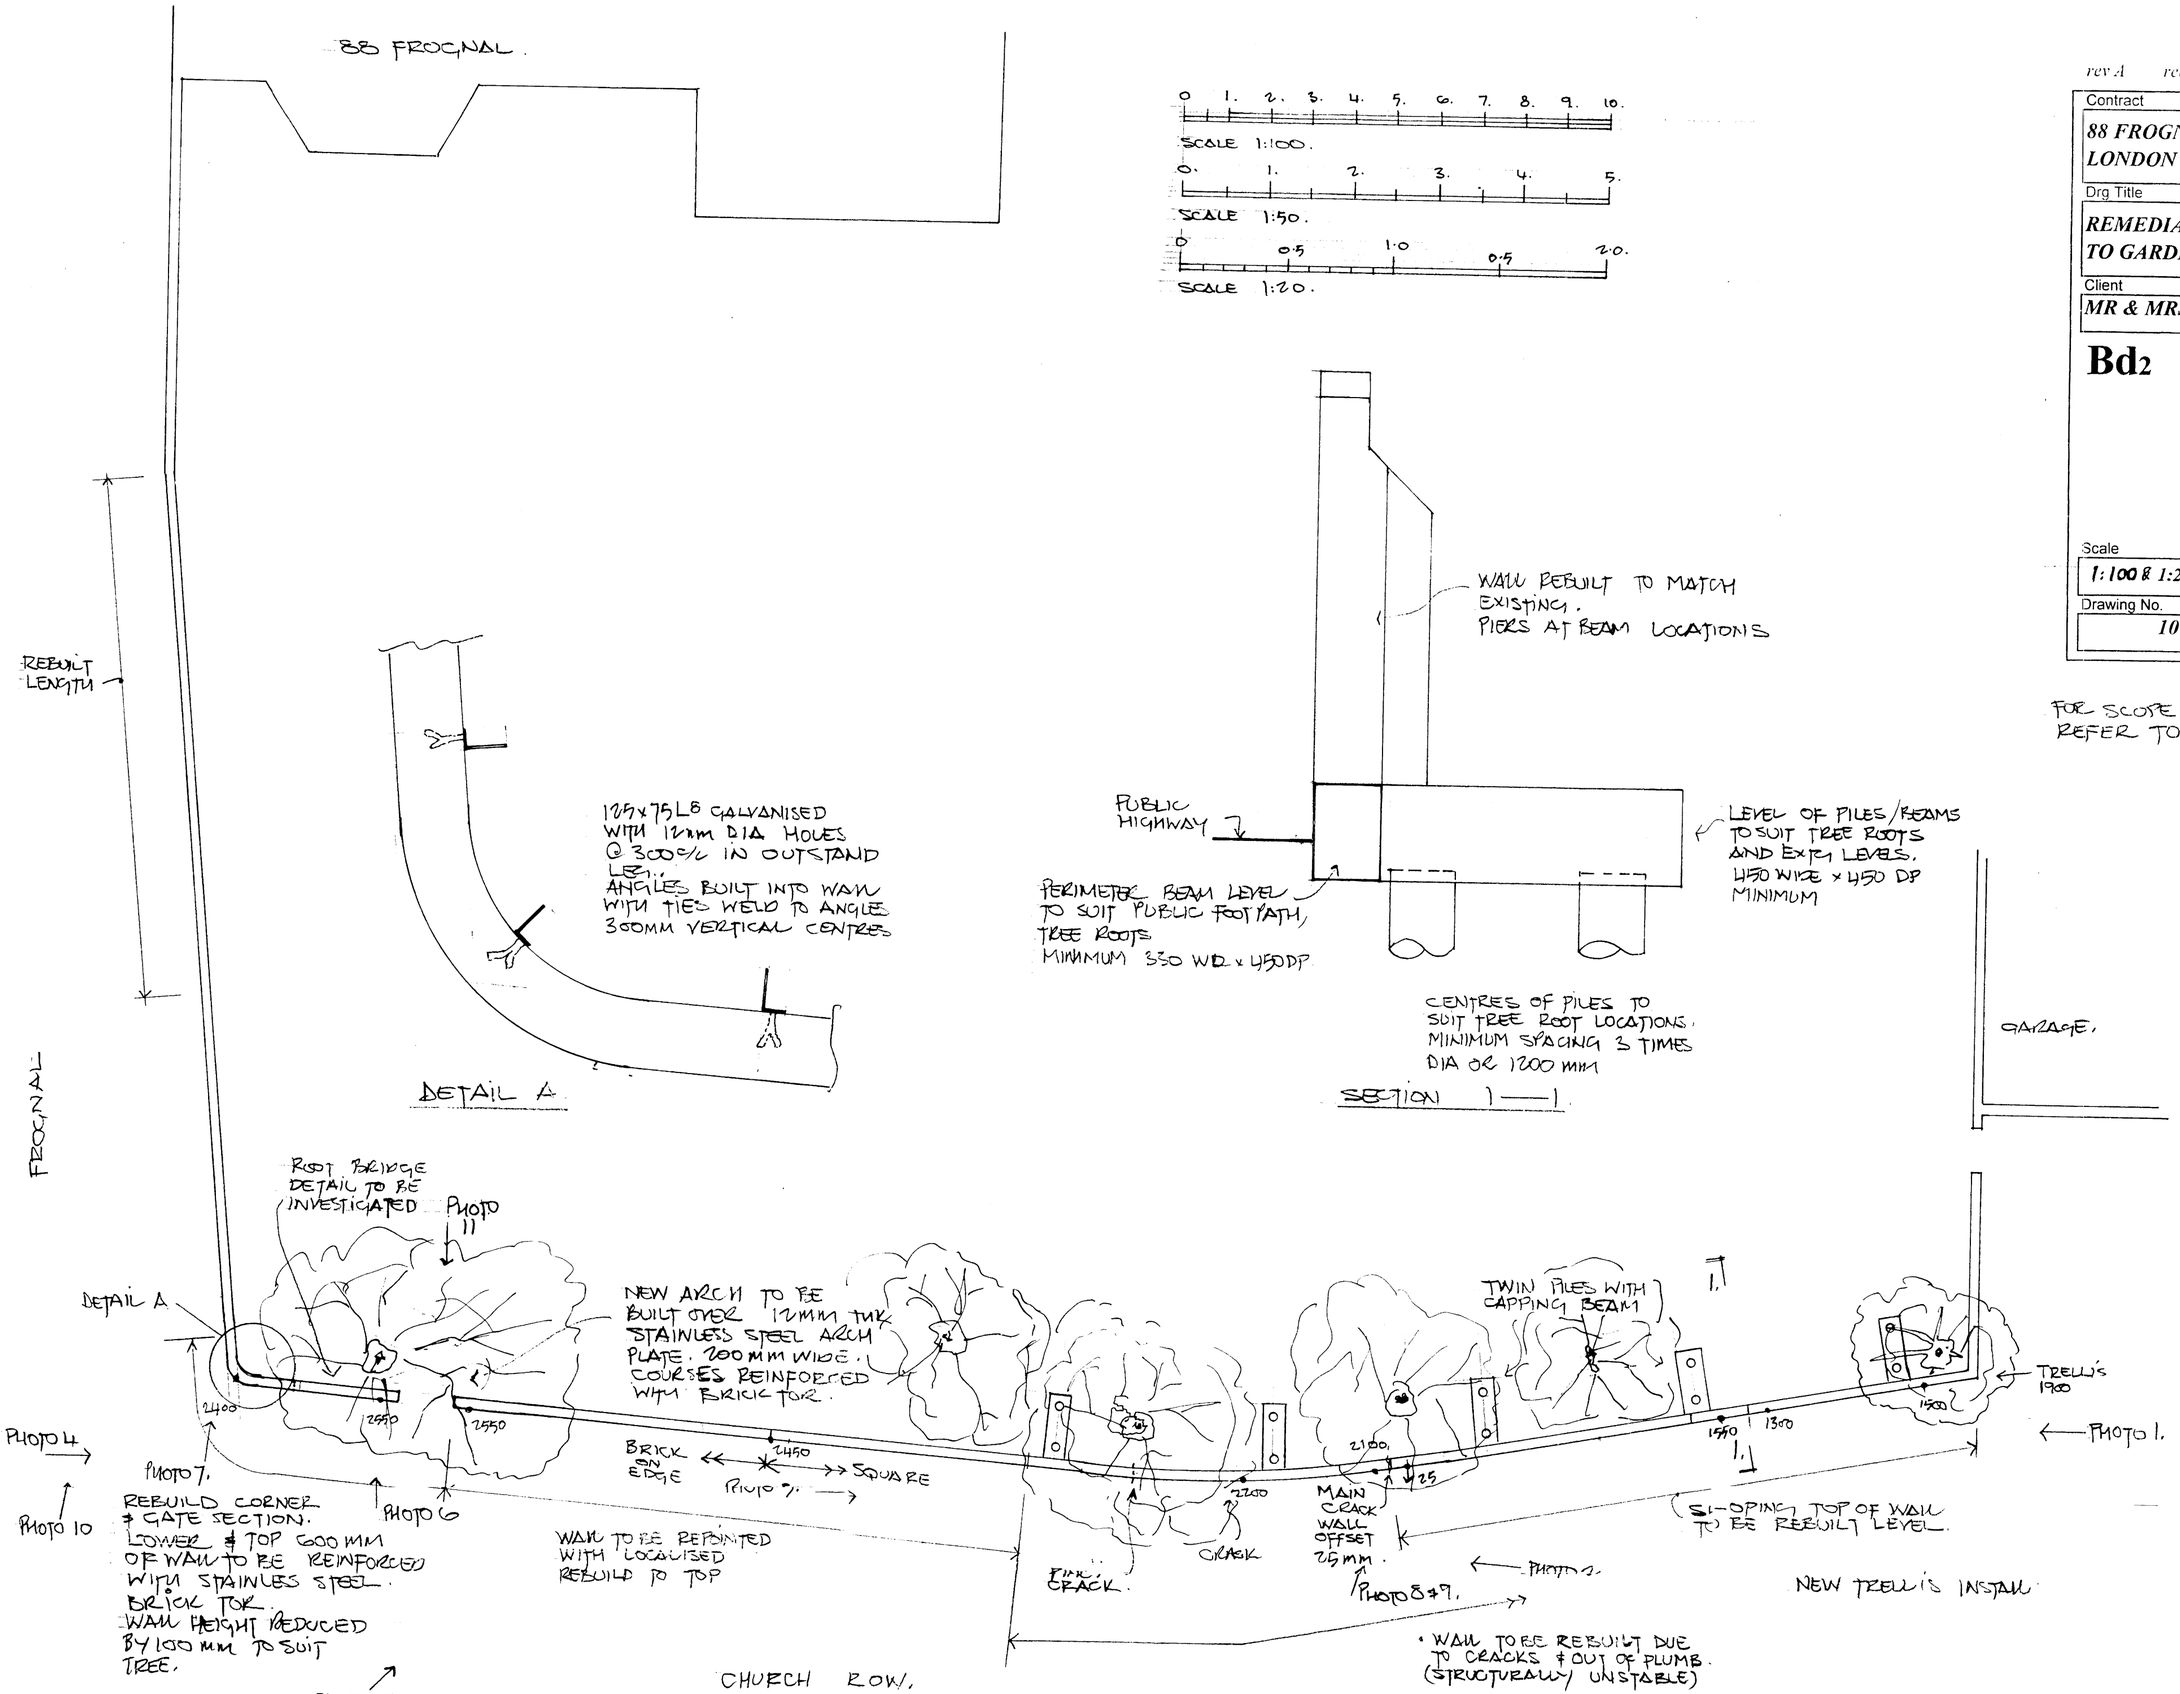

rev A redrawn Apr-12

Contract

88 FROGNAL
LONDON NW3

Drg Title

REMEDIAL & REBUILDING WORKS TO GARDEN WALL

Client

MR & MRS LINELL

Bd2

18 Hyde Lane
Danbury
Essex
CM3 4QS

Tel 07841 870 063
Fax 01245 227 954

Scale	Date
1:100 & 1:20 & 1:50	Apr-12
Drawing No.	**Revision**
107641/100	A

FOR SCOPE OF WORKS & PHOTOS REFER TO REPORT.