KEY

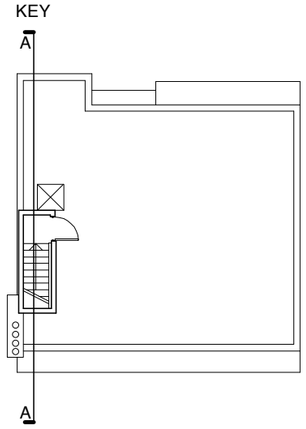

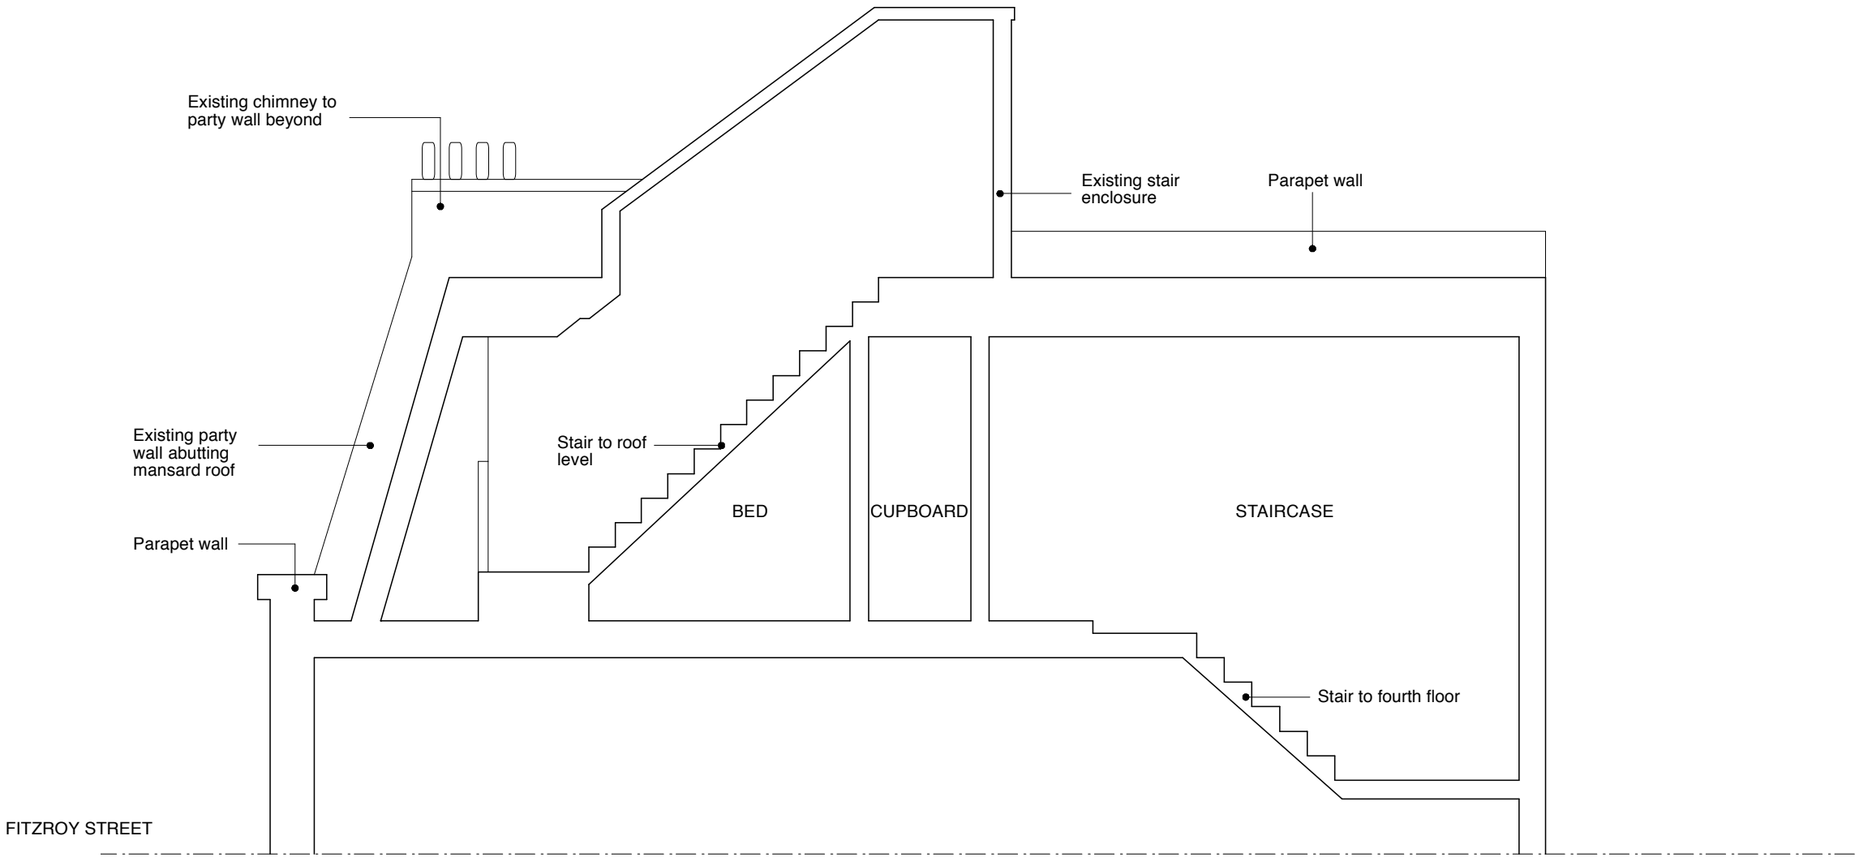

Existing Section
Scale 1:50 @ A3

NOTES:

DO NOT SCALE FROM THIS DRAWING.

DIMENSIONS SHOULD BE CHECKED ON SITE AND ANY DISCREPENCIES VERIFIED WITH THE ARCHITECT.

DATE	DESCRIPTION	REV

ARCHITECTS:
campbellarchitects
133 Harrow Road Paddington W2 1JP t: 020 7258 7711
e: info@campbellarchitects.co.uk www.campbellarchitects.co.uk

CLIENT:
galileo

PROJECT:
27-29 FITZROY STREET

STATUS:
PLANNING

DRAWING TITLE:
Existing Section

SCALE: 1:50 @ A3
DATE: 04.04.12

ALL DIMENSIONS TO BE CHECKED ON SITE
DO NOT SCALE
THIS DRAWING IS COPYRIGHT

DRAWING NUMBER: 1226_00_105
REVISION: -