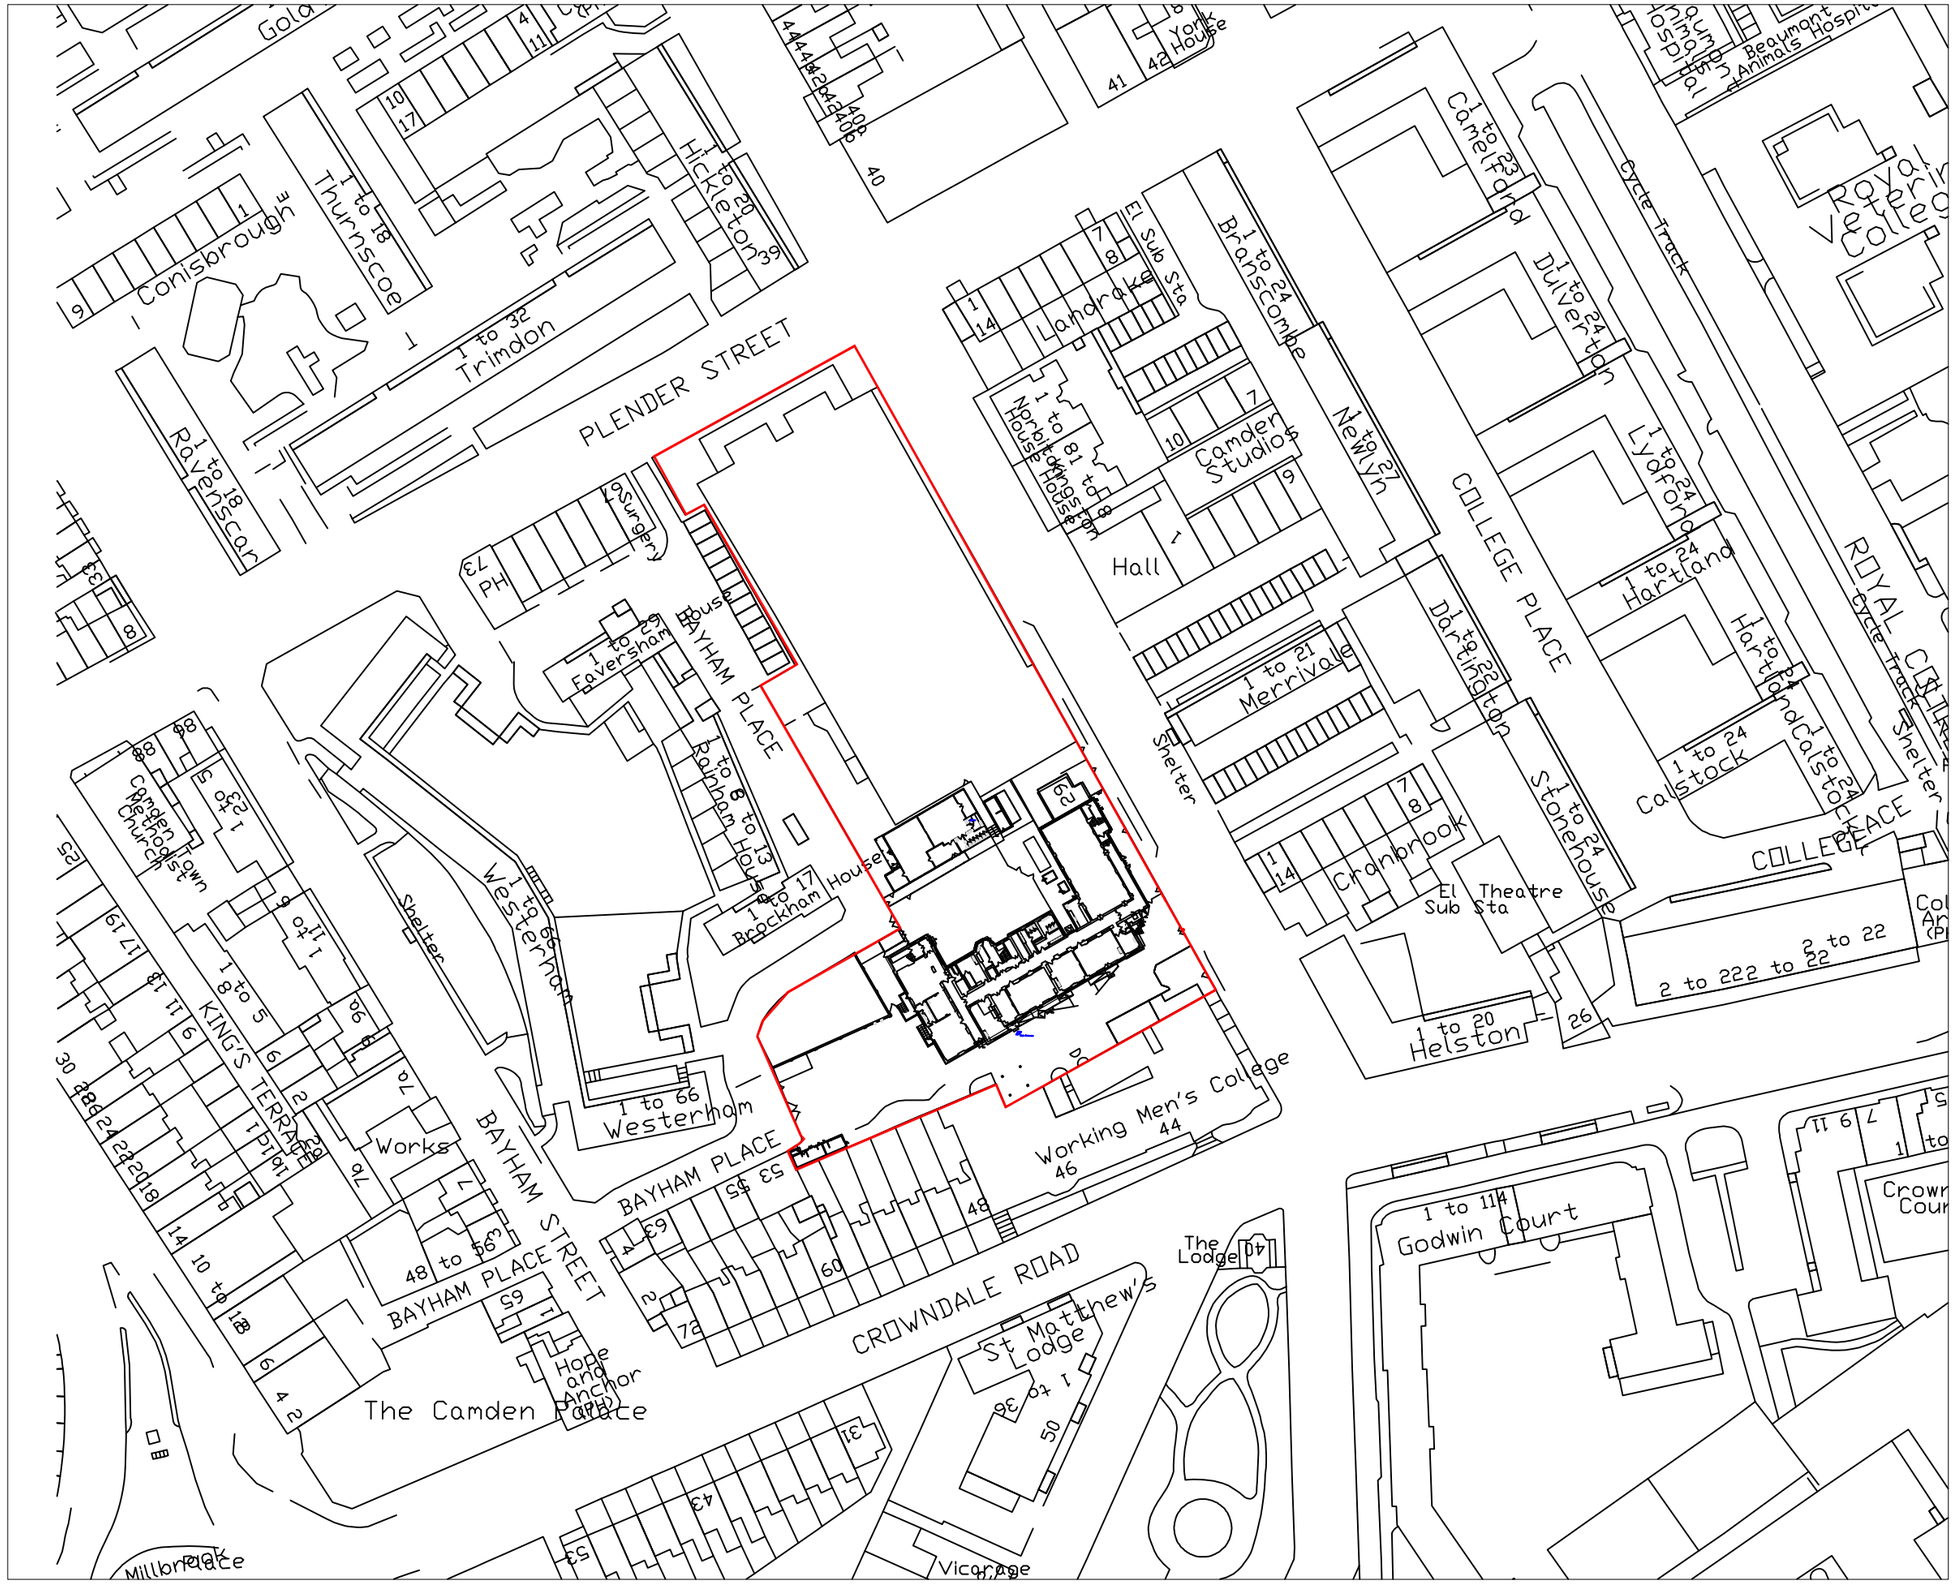

Site Location Plan

SCALE 1:1250 @ A3

Do not scale from this drawing

All dimensions to be checked on site

Notes:

N

Amendments:

Drawing type: PLANNING

Client: London Borough of Camden

Project: Condition and Sustainability Project
Richard Cobden School, NW1 0LL

Title: Site Location Plan

Scale: 1:1250 @ A3 Date: 01/06/2012

Drawn: SC Checked:

Drg.no: 116246/RCOB/301 Rev:

Watts.

Watts Group PLC
1 Great Tower Street
London EC3R 5AA

T: +44 (0)20 7280 8000
F: +44 (0)20 7280 8001

W: Watts-international.com