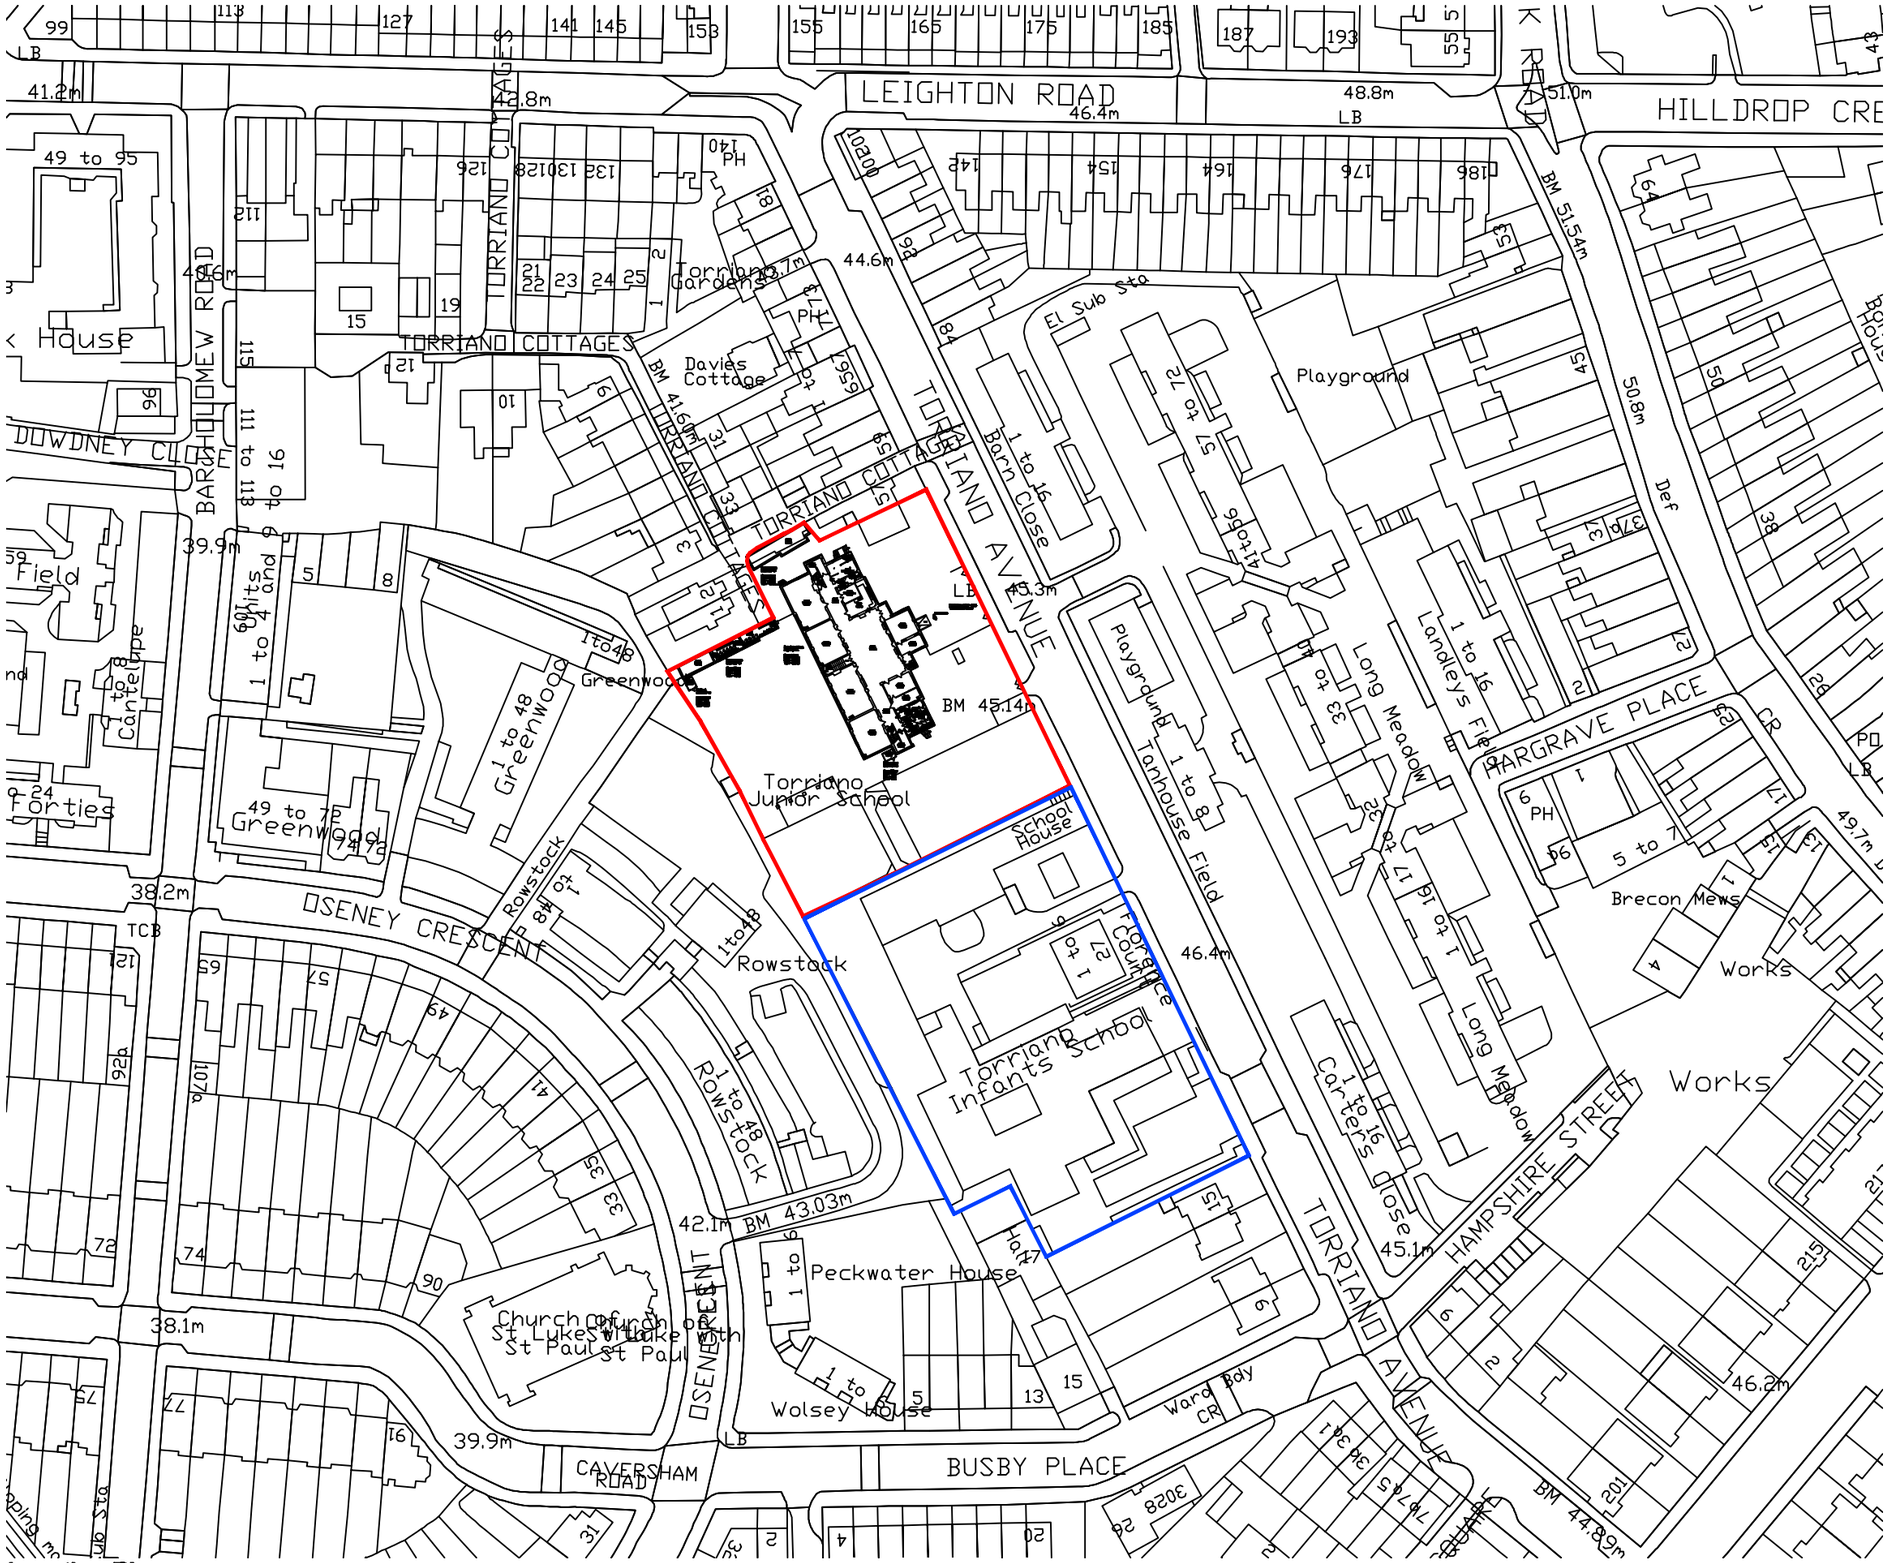

Location Plan

SCALE 1: 1250 @ A3

Do not scale from this drawing

All dimensions to be checked on site

Notes:

Amendments:

Drawing type: TENDER

Client:

Project: Condition and Sustainability Project
Torriano Junior School, NW5 2SJ

Title: Location Plan

Scale: 1:1250 @ A3		Date: 10/04/2012	
Drawn: SC		Checked: RJL	
Drg.no: 116246/TOR/08			Rev:

Watts.

Watts Group PLC
1 Great Tower Street
London EC3R 5AA

T: +44 (0)20 7280 8000
F: +44 (0)20 7280 8001

W: Watts-international.com