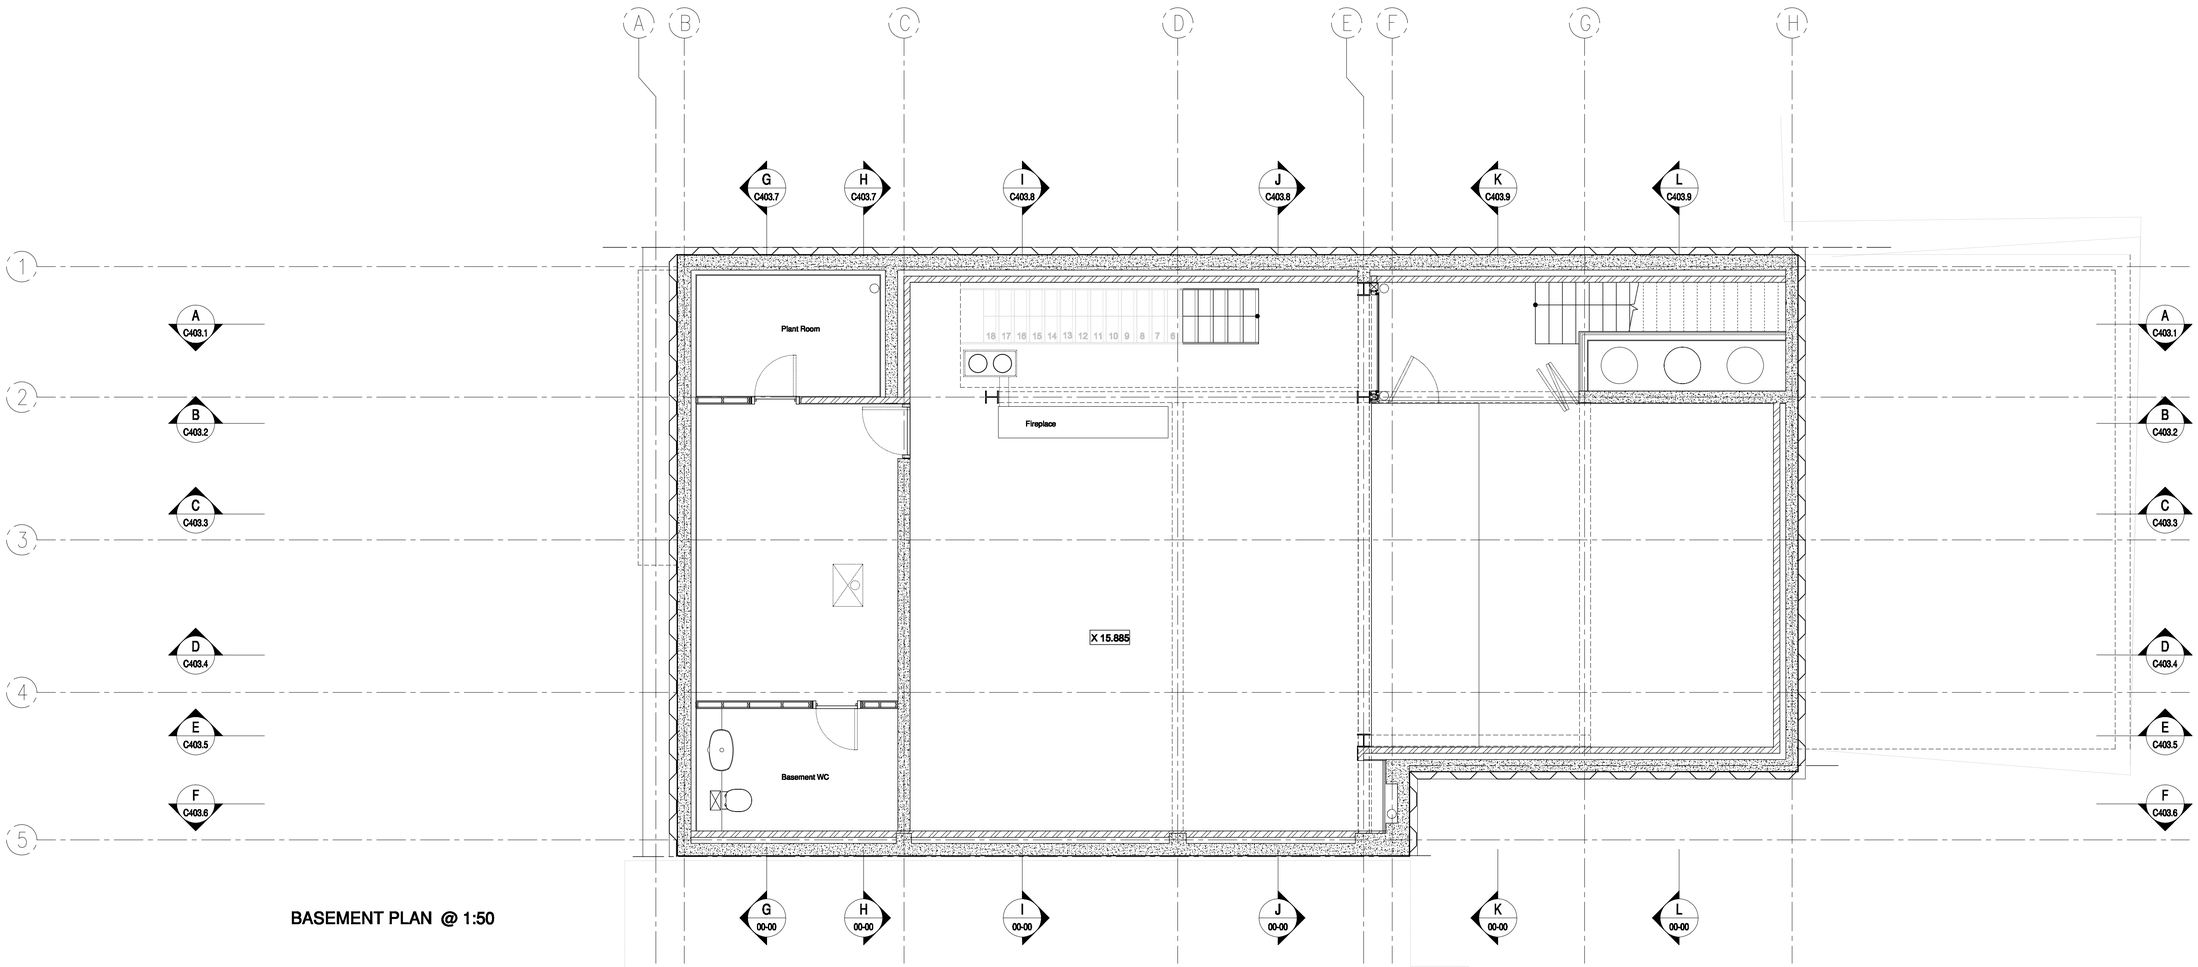

BASEMENT PLAN @ 1:50

ISSUE	DATE	DESCRIPTION

NOTES:
-DO NOT SCALE DRAWING, CONTRACTOR TO CHECK ALL DIMENSIONS FROM DRAWINGS TO SITE AND NOTIFY THE ARCHITECT OF ANY DISCREPANCIES PRIOR TO FABRICATION TO ALLOW FOR MODIFICATIONS. DISCREPANCIES NOT BROUGHT TO THE ATTENTION OF THE ARCHITECT WILL BE THE RESPONSIBILITY OF THE RELEVANT CONTRACTOR.
-ALL WORKS TO BE CARRIED OUT IN ACCORDANCE WITH ALL SPECIFICATIONS AND ALL RELEVANT DESIGN, ENGINEERS AND SPECIALIST DRAWINGS.
-THE CONTRACTOR MUST ADVISE ON ALL DETAILS TO ENSURE STABILITY AND STRENGTH OF CONSTRUCTION ALL MATERIALS TO BE MATCHED AND SUITABLE FOR PURPOSE.
-THE WORKS DESCRIBED AND SPECIFIED ON THIS DRAWING AND ASSOCIATED DRAWINGS SHALL BE UNDERTAKEN IN ACCORDANCE WITH CURRENT HEALTH AND SAFETY PLAN PREPARED BY THE PLANNING SUPERVISOR FOR THE PROJECT.

brinkworth
6 ellsworth street london E2 OAX
t 44(0)20 7613 5341 f 44(0)20 7739 8425

SITE ADDRESS	48C NETHERHALL GARDENS
JOB NAME	FACTORY
DRAWING NAME	BASEMENT FLOOR PLAN
STATUS	PLANNING
DRAWN BY	SS
CHECKED BY	–
JOB Nº	2249
DRAWING Nº	C401.1
REV	
DATE	24.05.2012
SCALE	1:50 @ A1