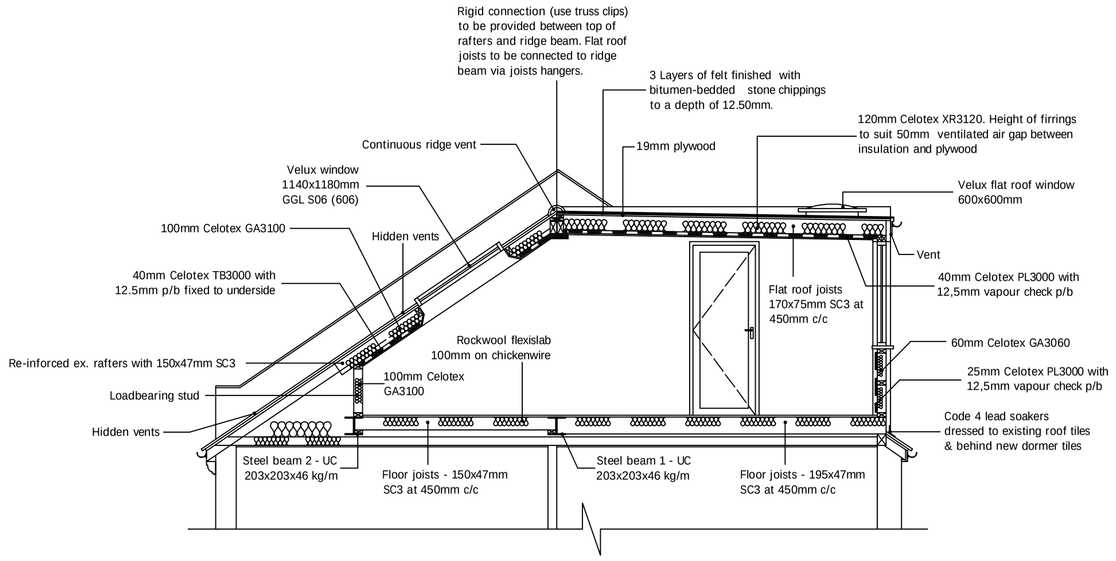

TYPICAL SECTION 'A-A'

scale 1:50

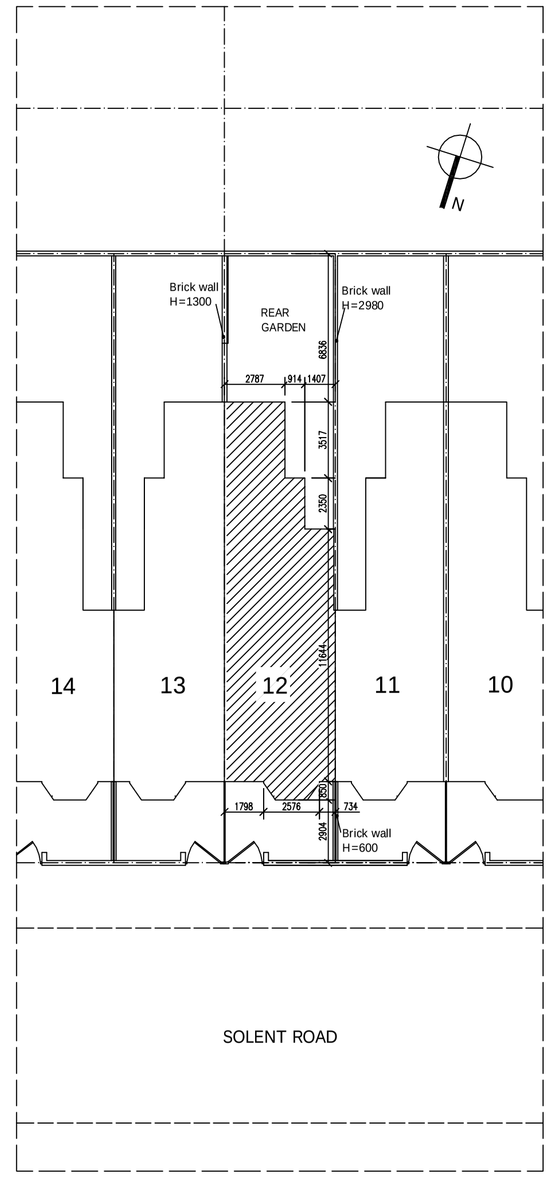

EXISTING and PROPOSED SITE PLAN

scale 1:200

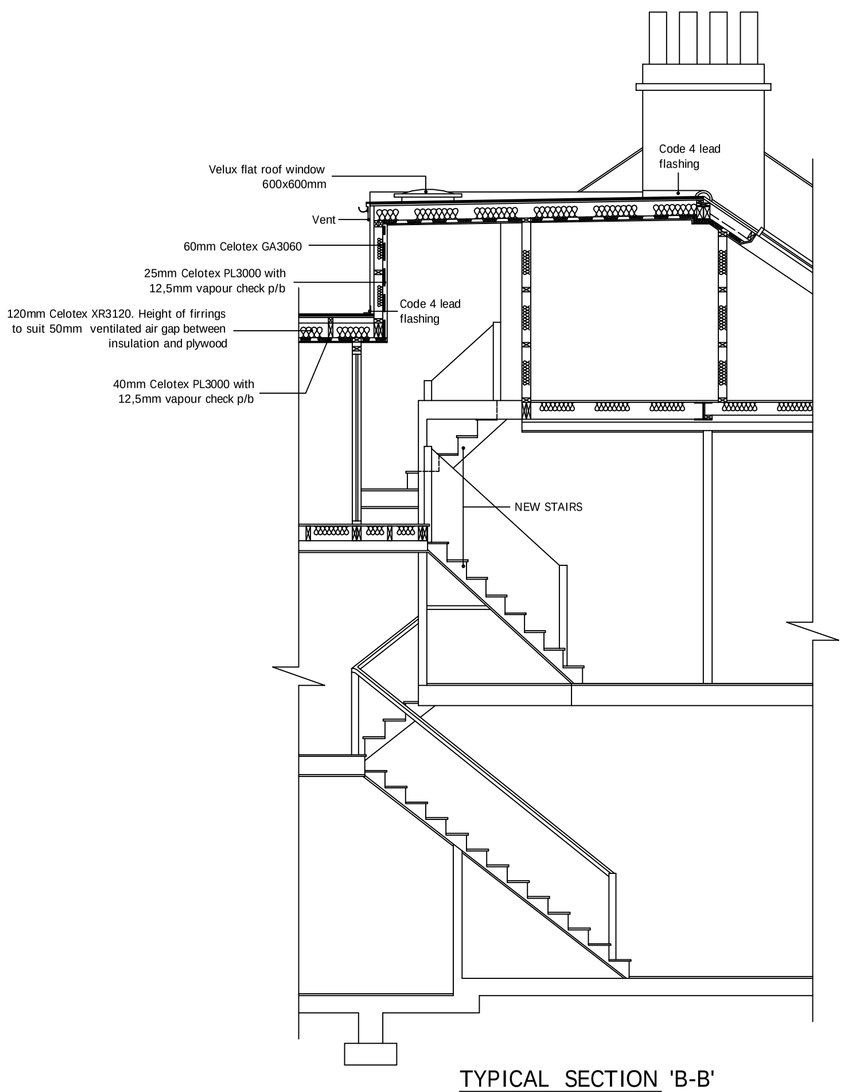

TYPICAL SECTION 'B-B'

scale 1:50

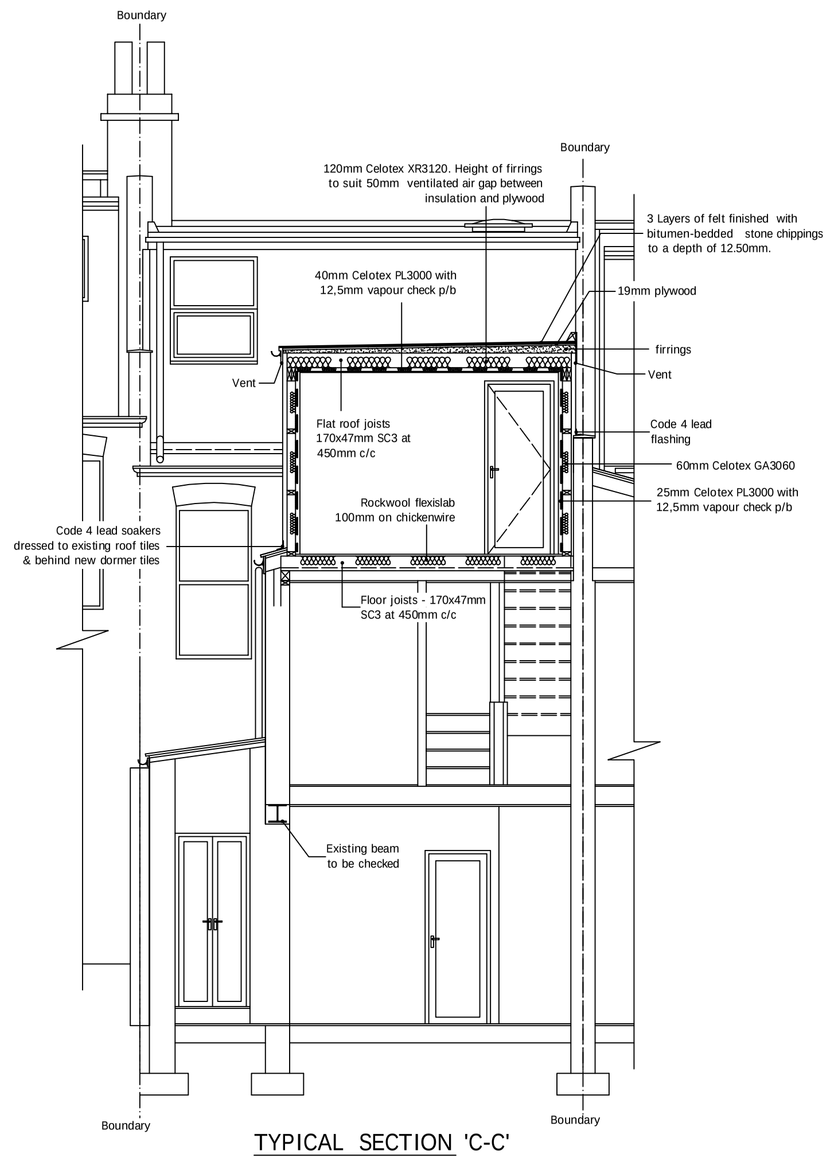

TYPICAL SECTION 'C-C'

scale 1:50

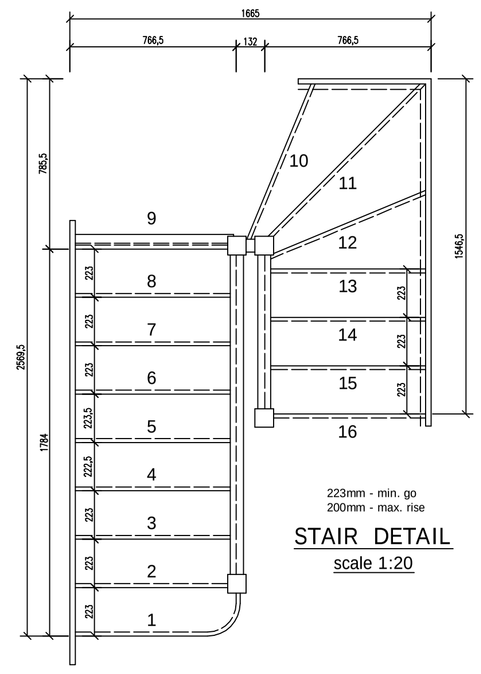

STAIR DETAIL

scale 1:20

drawnplans.co.uk

Project:

Loft Conversion with Dormer Window to Rear.

For:

Mr. Mahesh Varia
59 Solent Road
Camden
London
NW6 1TY

Scale:	Dwg. no:	Ref. no:
1:200,1:50,1:20	Sheet 4 of 4	A0(
Drawn by: I.M.	Date Drawn: May-2012	

For Drawings Tel: 0800 7836790

E-mail :- drawnplansco@aol.com