DO NOT SCALE.
IF IN DOUBT ASK.

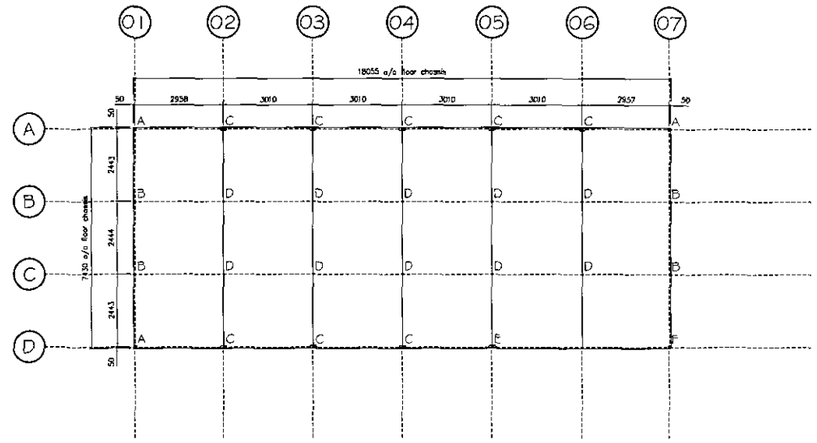

Load Table			
Point Ref	Live (kN)	Dead (kN)	Wind (kN)
A	12.93	6.74	T.B.A
B	18.07	5.31	T.B.A
C	26.19	10.87	T.B.A
D	36.77	5.30	T.B.A
E	39.14	16.30	T.B.A
F	26.03	12.18	T.B.A

The above loads are based upon unfactored Dead + Live loads only (Live load of 5.0kN/m2), no allowance has been made for wind loads (windloads to be confirmed once order has been placed for the accommodation and full structural design has been carried out)

NOTES.

Scale (at A1)
1:100

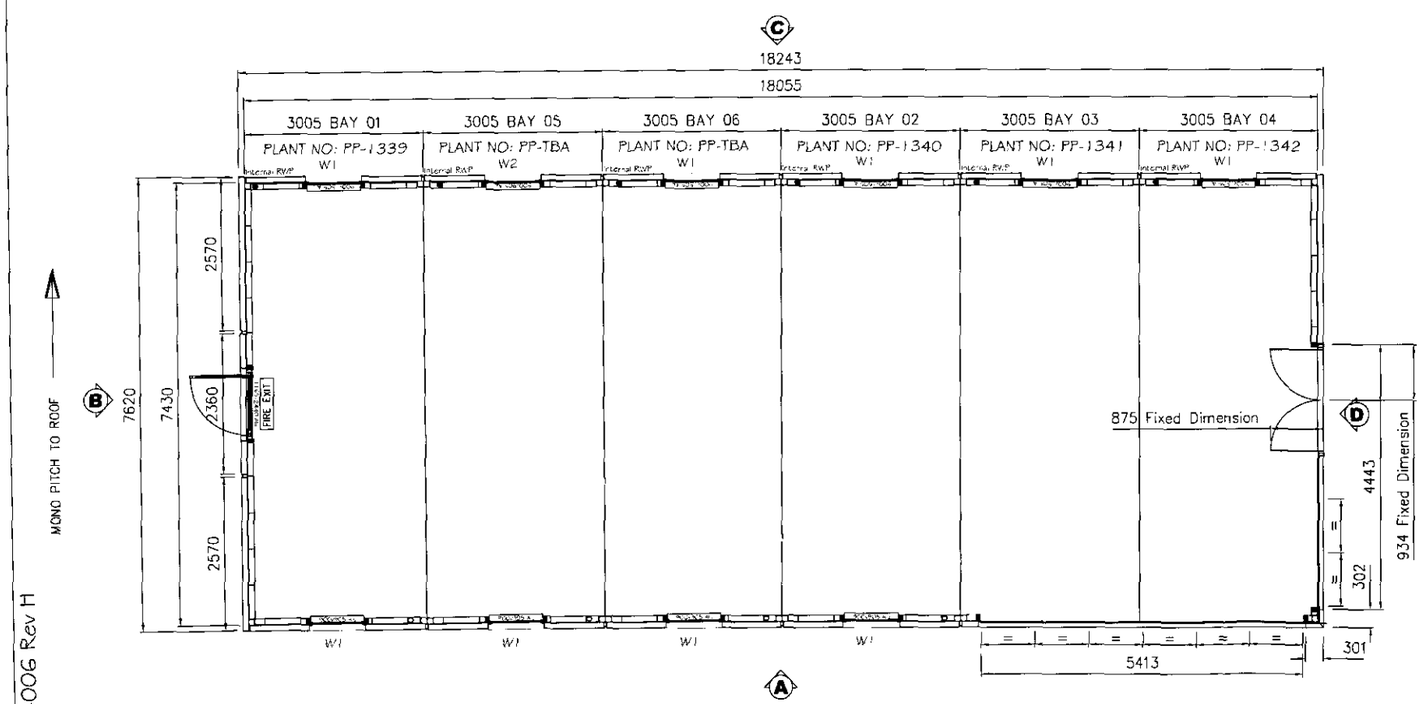

Manufacturing Details

Building Span: 7.2m x 12m
Design: Premier Plus - Single Storey
Floor Loading: 5.0KN/m2
Ceiling Height: 3100mm (2750mm Suspended).
Roof Pitch: MONO PITCH

Roof Construction:
100mm TRISOMET insulated roof sheets fixed to joists forming fall.
50mm peach polyfoam to beam upstands.

Rainwater Goods:
Internal gutter system.
50mm White Solvent Weld Polypipe.

Floor Construction:
Kingspan KS1000 XD Insulated Floor Panels Overlaid with
Two Layers of 18mm Tongue & Grooved Flooring Grade Plywood.

External Walls & Wall Finish:
KS 1000/600 FL HPS200 80mm thick (0.7mm steel) composite
Wall Panels - Flat Finish - Colour: "GOOSEWING GREY".

Plinth - 9mm Plywood Bonded with Plastisol - Colour: "GOOSEWING GREY".
Fascia trim - Colour: "GOOSEWING GREY"
External corners - Colour: "GOOSEWING GREY".
Panel joint trim - Colour: "GOOSEWING GREY".

Internal Wall Lining to be Supplied & Fitted on Site by Others

Internal Partitions:
N/A.

Skirting:
N/A.

Architraves:
N/A.

External Doors:
Supplied & Fitted on Site by Waco St Neots

Internal Doors:
N/A.

Ironmongery:
N/A.

Windows:
Full Height Glazing to Elevations A & D where shown on Layout.
Supplied & Fitted on Site by Waco St Neots.
Standard W1 Type windows as shown. See specificaction for details.

Ceiling lining:
Supplied & fitted on Site by Others

Floor Coverings:
20mm Tiles to be Supplied & Fitted on Site by Others

Internal Fittings:
Supplied & Fitted on Site by Others.

Plumbing:
N/A.

Window Specification.

W1
Aluminium Double glazed, 28mm sealed unit top hung fully opening sash, incorporating friction stay hinges, cockpit pull handles and tripple compression, with clear safety glass internal and clear float glass external.
Colour: BS 10A05 - Light Grey
Size: 900 X 1505mm

W2
Aluminium Double glazed, 28mm sealed unit top hung fully opening sash, incorporating friction stay hinges, cockpit pull handles and tripple compression, with obscure safety glass internal and clear float glass external.
Colour: BS 10A05 - Light Grey
Size: 900 X 905mm

Rev	By	Description	Date
H	SRE	Fire exit door added	25/02/08
G	SRE	Additional windows shown to built units, all goosewing grey	25/02/08
F	SRE	Elevations and pointloads, manufacturing notes added	25/02/08
E	SRE	Units as built + 2 additional boys & std windows	22/02/08
D	SRE	Internal rooms added	08/11/07
C	SRE	2000m wide balcony added	07/11/07
B	SRE	General Revisions	10/08/07
A	SRE	Revised as Premier Plus	10/08/07

PREMIER INTERLINK
WACO UK LTD

HEAD OFFICE
CATFOSS LANE, BRANDESBURTON, DRIFFIELD
EAST YORKSHIRE YO25 8EJ
Telephone: (01964) 545000 Fax: (01964) 545001
email: sales@waco.co.uk internet: www.waco.co.uk

THIS DRAWING AND DESIGN IS THE SOLE PROPERTY OF WACO UK AND MUST NOT BE COPIED, LOANED OR COMMUNICATED, IN WHOLE OR PART TO ANY THIRD PARTY WITHOUT CONSENT FROM THE COMPANY.

Client: Bovis Lendlease Limited

Project: Regent's Place Development

Title: Marketing Suite
Typical Details

Scale (at A1)	Drawn	Date	Checked
1:50	S.R.E.	06/08/2007	

Drawing No. PCF01569-006 Rev H

PCF01569-006 Rev H