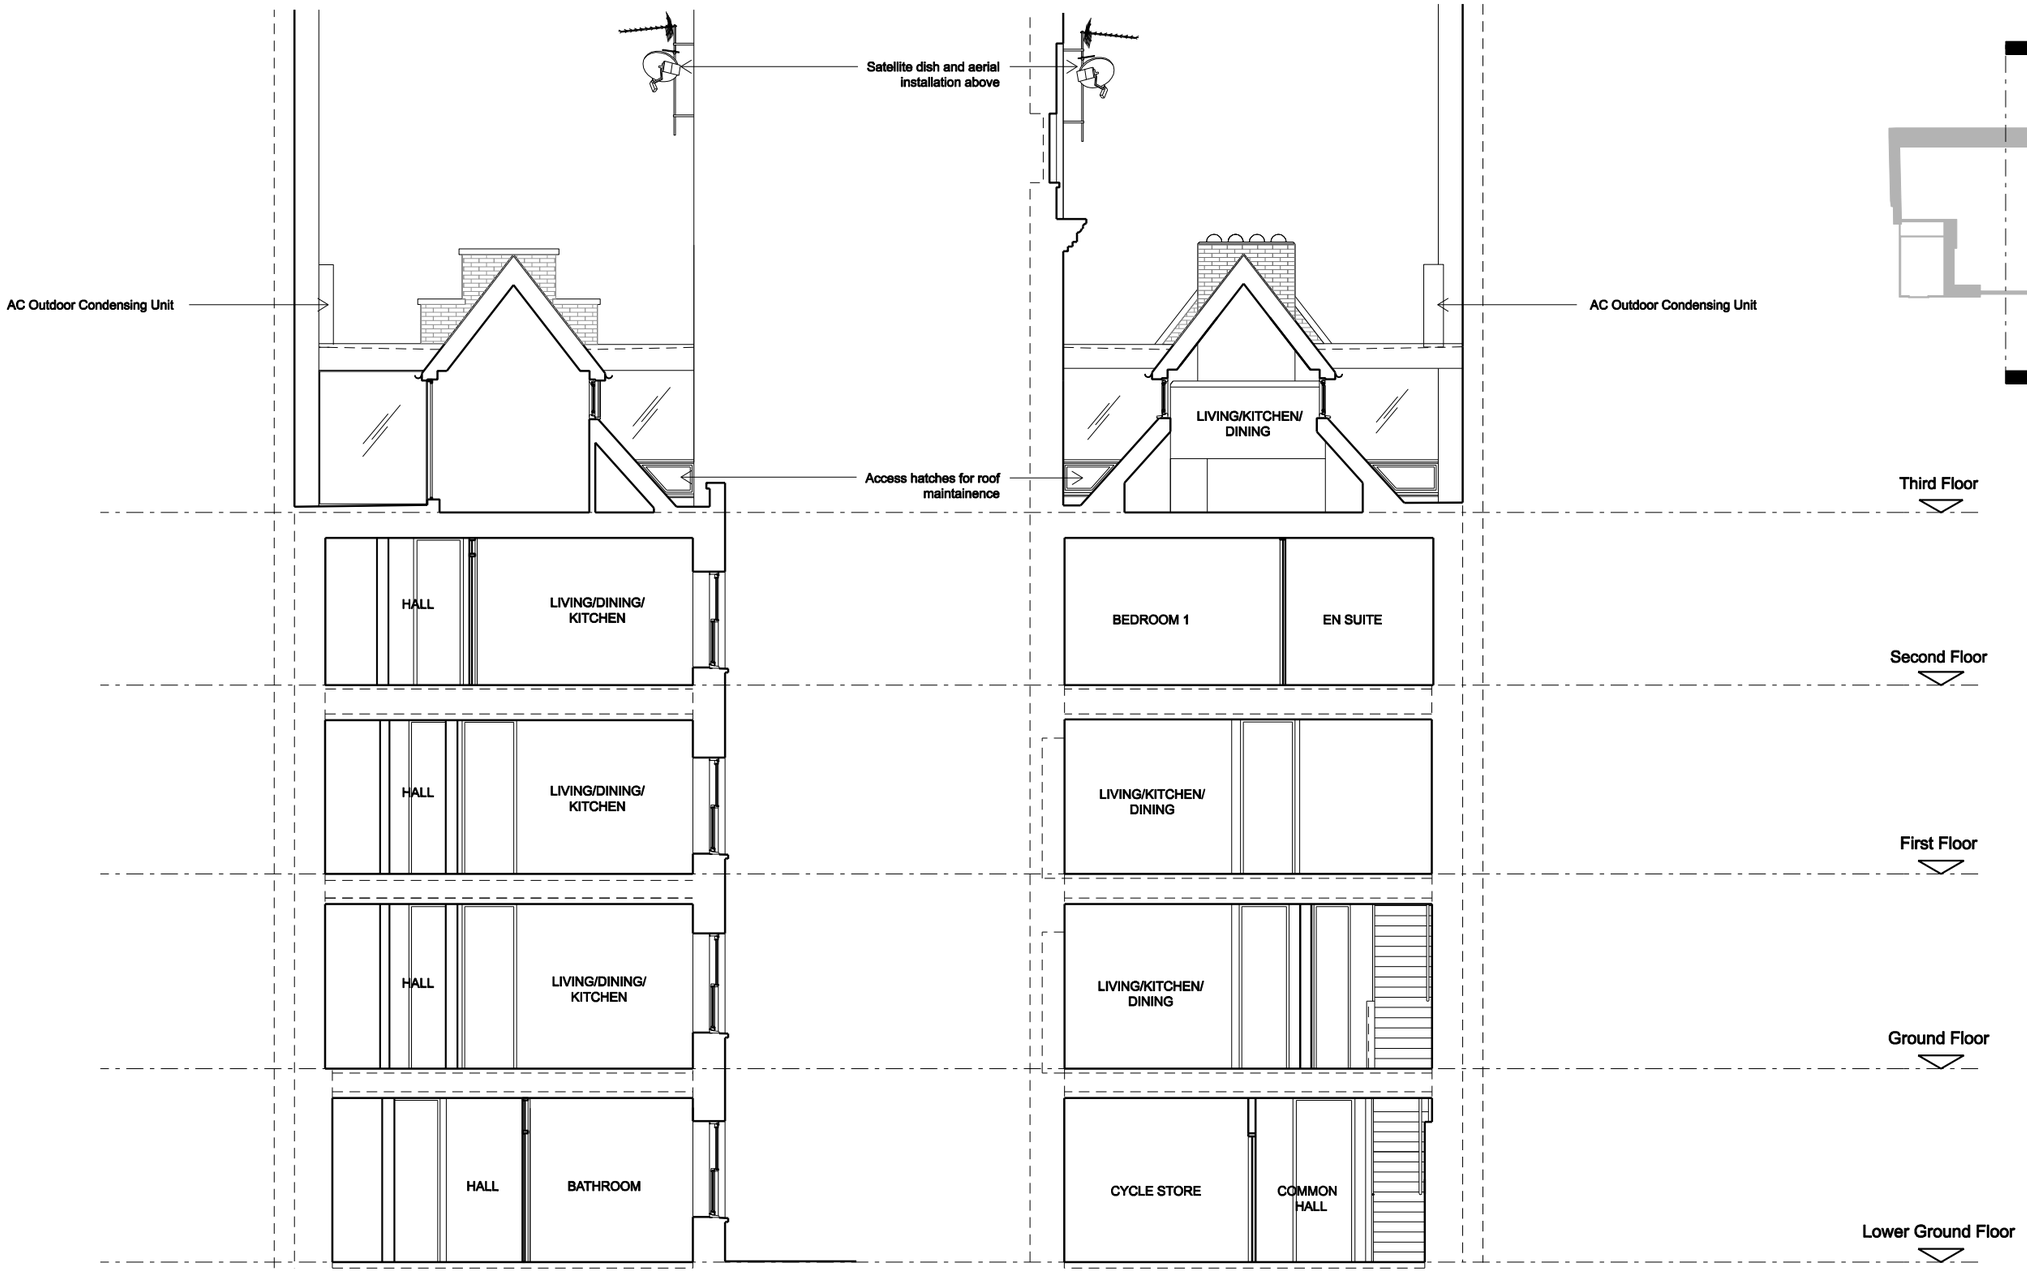

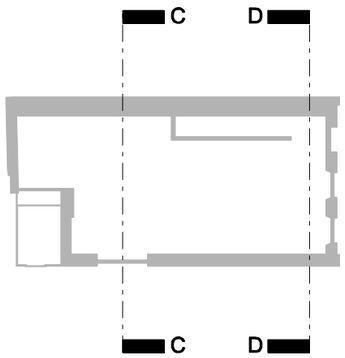

SECTION CC

SECTION DD

Revisions: Suffix / Date / Drawn by	Notes
A 23.06.11 RM	REVISED DESIGN AT TOP FLOOR, GENERAL AMENDMENTS
B 03.11.11 GCF	GENERAL AMENDMENTS
C 29.11.11 RM	PLANNING SCHEME 3
D 01.02.12 RM	ROOFLIGHT AND OUTDOOR AIR CONDITIONING UNIT REMOVED
E 25.05.12 RM	OUTDOOR AC UNIT ADDED

Revisions: Suffix / Date / Drawn by — Notes

TENDER

Job Name: VINE HILL EC1R 5EA RESIDENTIAL CONVERSION

Drawing Title: PROPOSED SECTIONS CC & DD

Scale:	Date:	Drawn:	Checked:	Job Ref:	Drawing number:	Revision:
1:50@A1	06/2011	RM	ASO	1038R	AL(00)24	E

european urban architecture
4TH FLOOR, SOPHIA HOUSE, 32-35 FEATHERSTONE STREET, LONDON, EC1Y 8QX
TEL: 020 7250-0090 FAX: 020 7250-0923
www.europeanurban.com