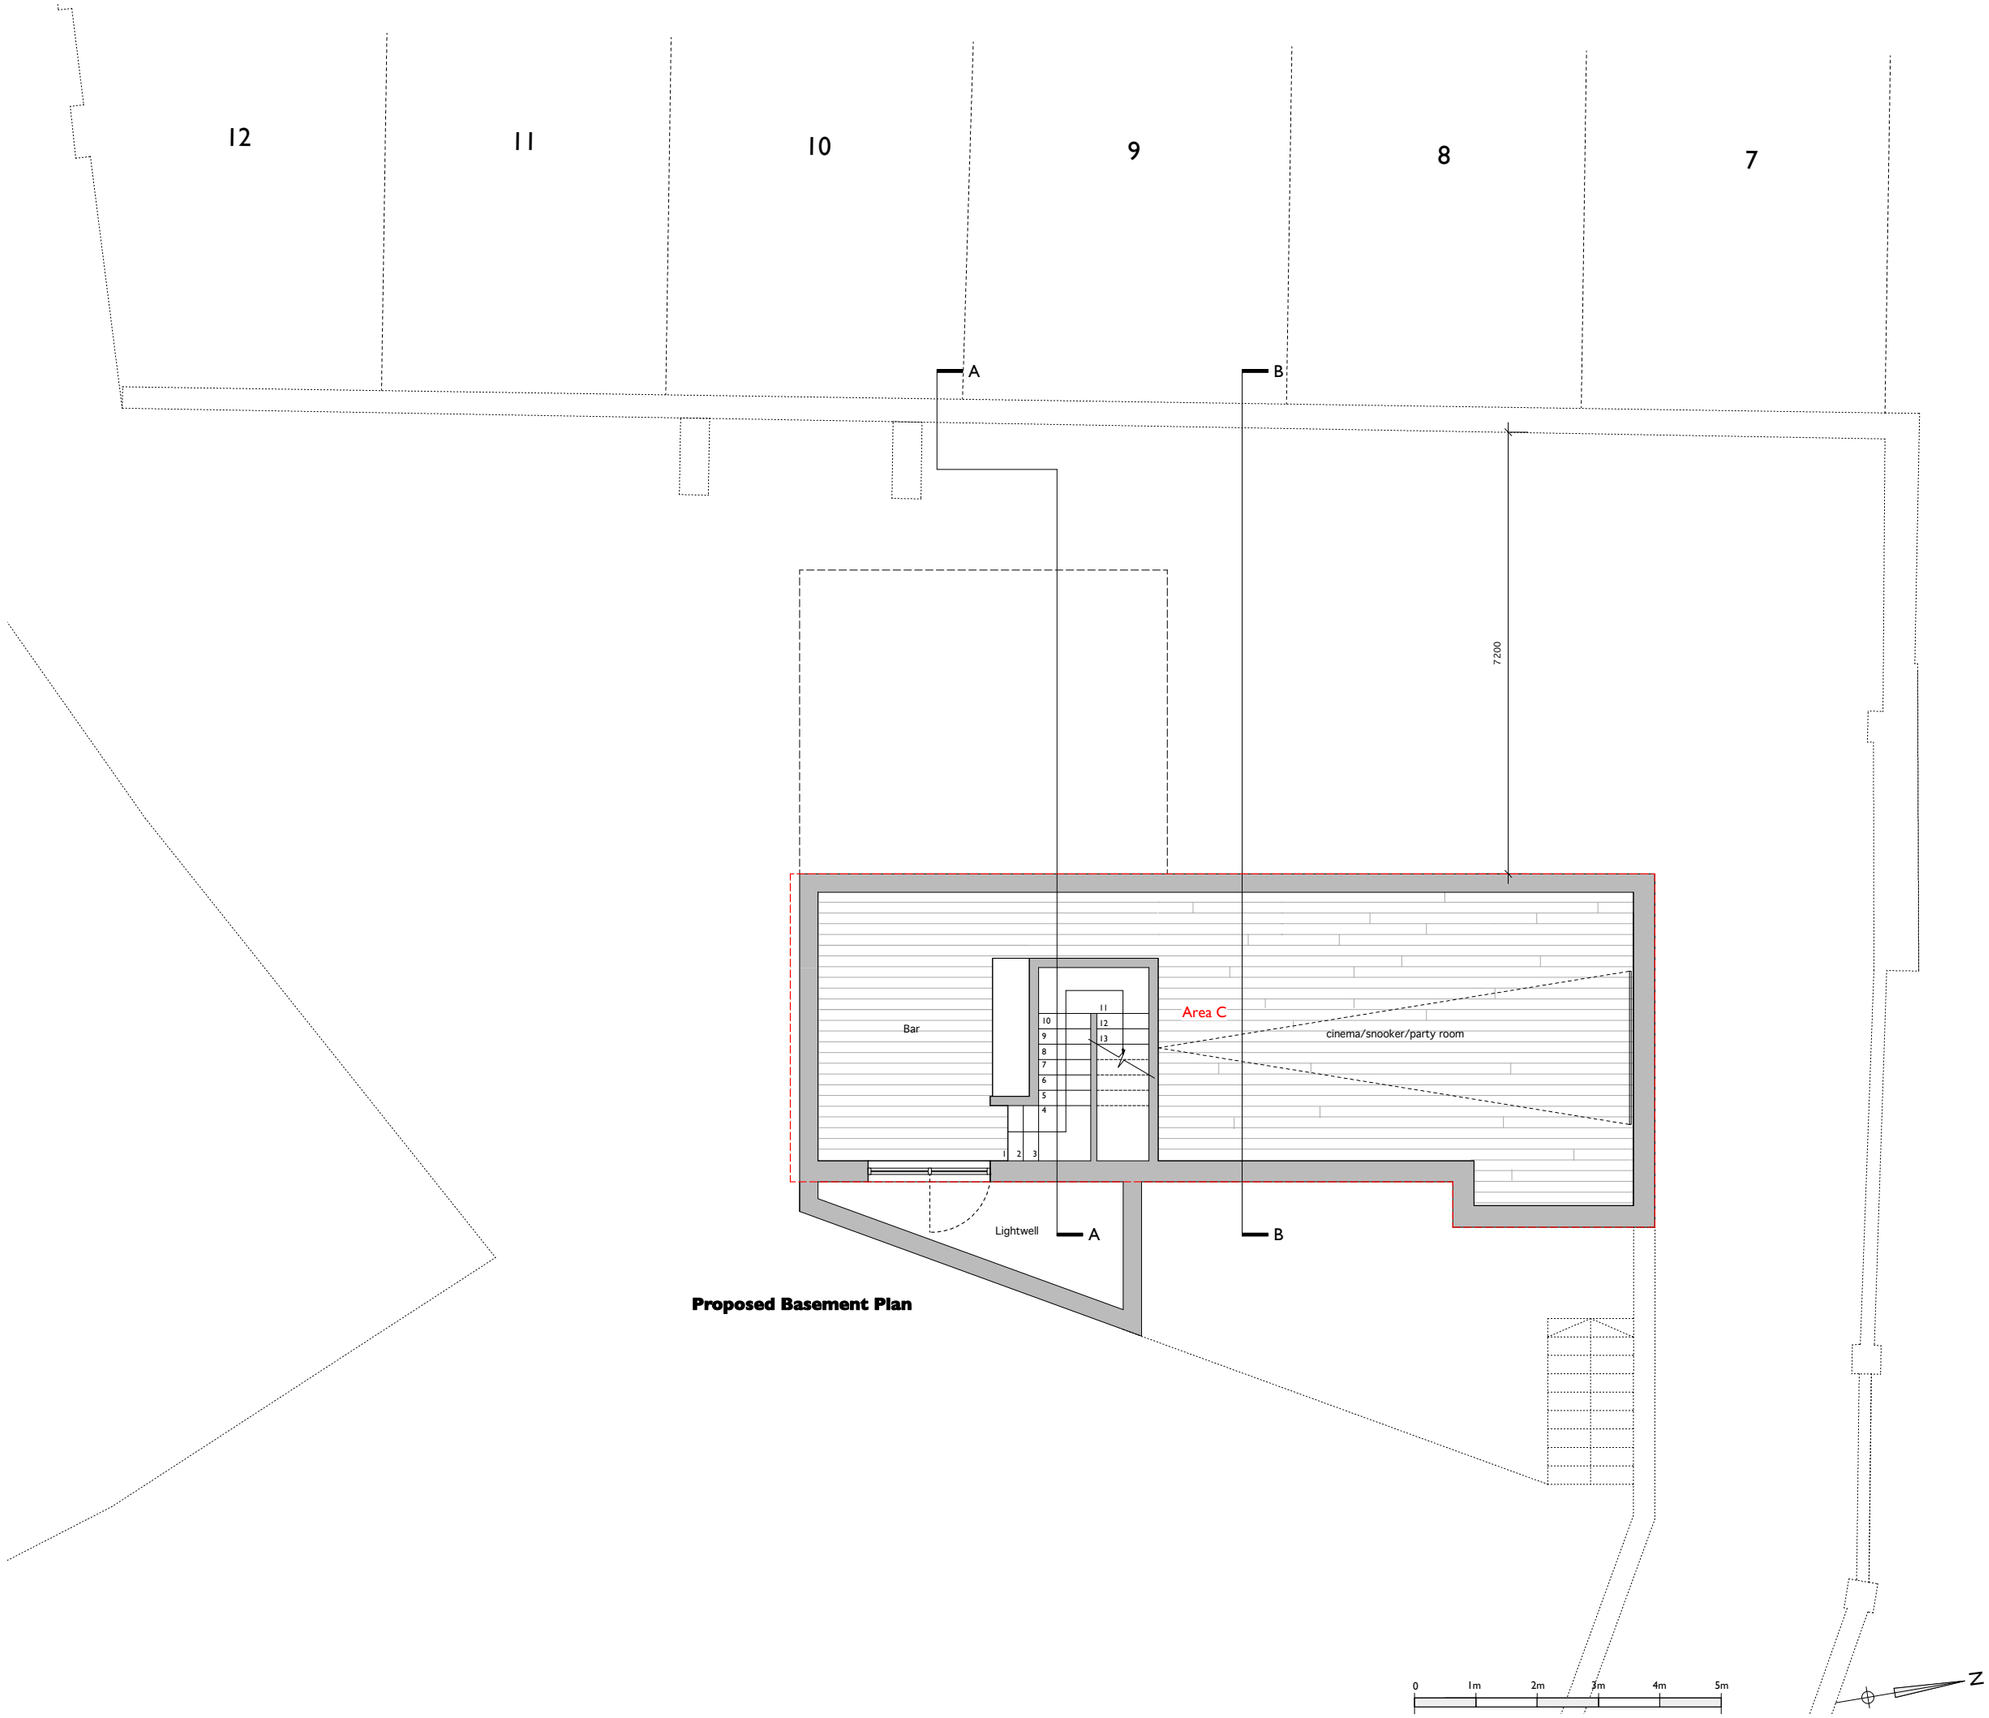


**Proposed Basement Plan**

REVISIONS:

- 29.11.11 Issued for Planning
A 15.12.11 Note to include basement as permitted development added
B 24.02.12 Section B-B added
C 08.03.12 Heath Villas added
D 12.04.12 Position of light well amended
E 12.04.30 Garden retaining wall amended

NOTES:

Area C = Basement within the definition of Permitted Development (ref: 2010/3118/P)

PROJECT:
THE GARDEN HOUSE

DRAWING TITLE:
PROPOSED BASEMENT FLOOR

STATUS:
PLANNING

NOTE:
Do not scale from the drawing. Any discrepancies to be reported to the architect.
All dimensions will be taken on site prior to ordering and construction.
Copyright remains with the architect.
This drawing is to be read in conjunction with the specification and all other relevant drawings.

JAMES GORST
ARCHITECTS Ltd

The House of Detention
Clerkenwell Close
London EC1R 0AS

t 020 7336 7140
f 020 7336 7150
e info@jamesgorstarchitects.com

| SCALE: | DRAWING NUMBER: | REVISION: |
|---|---|---|
| 1:50@A1<br>1:100@A3 | GH10_200 | E |