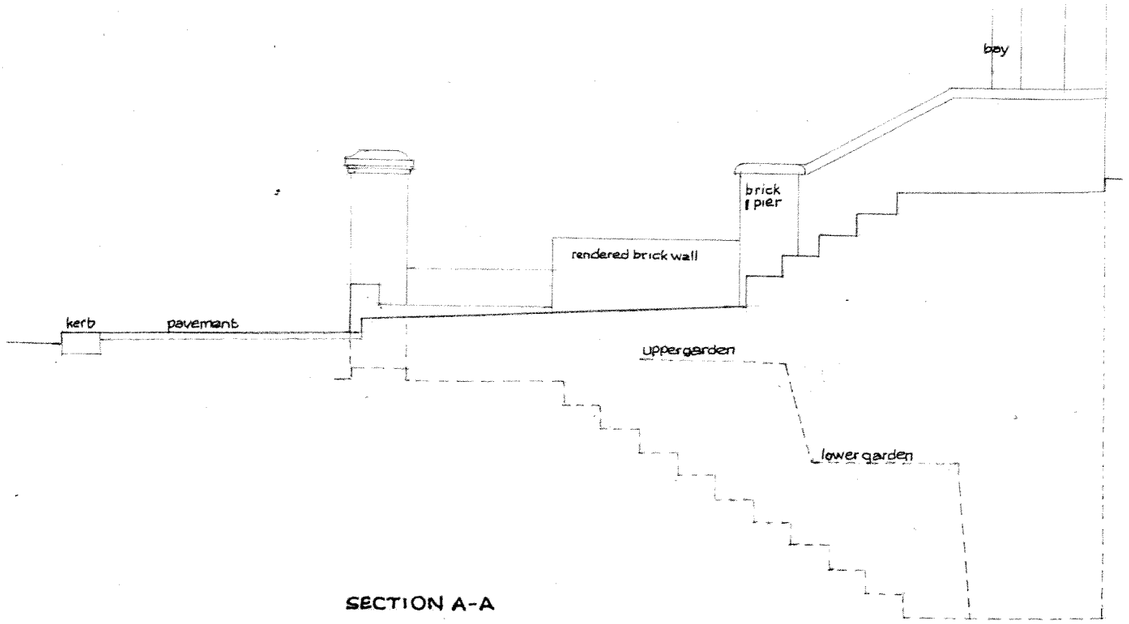

SECTION A-A

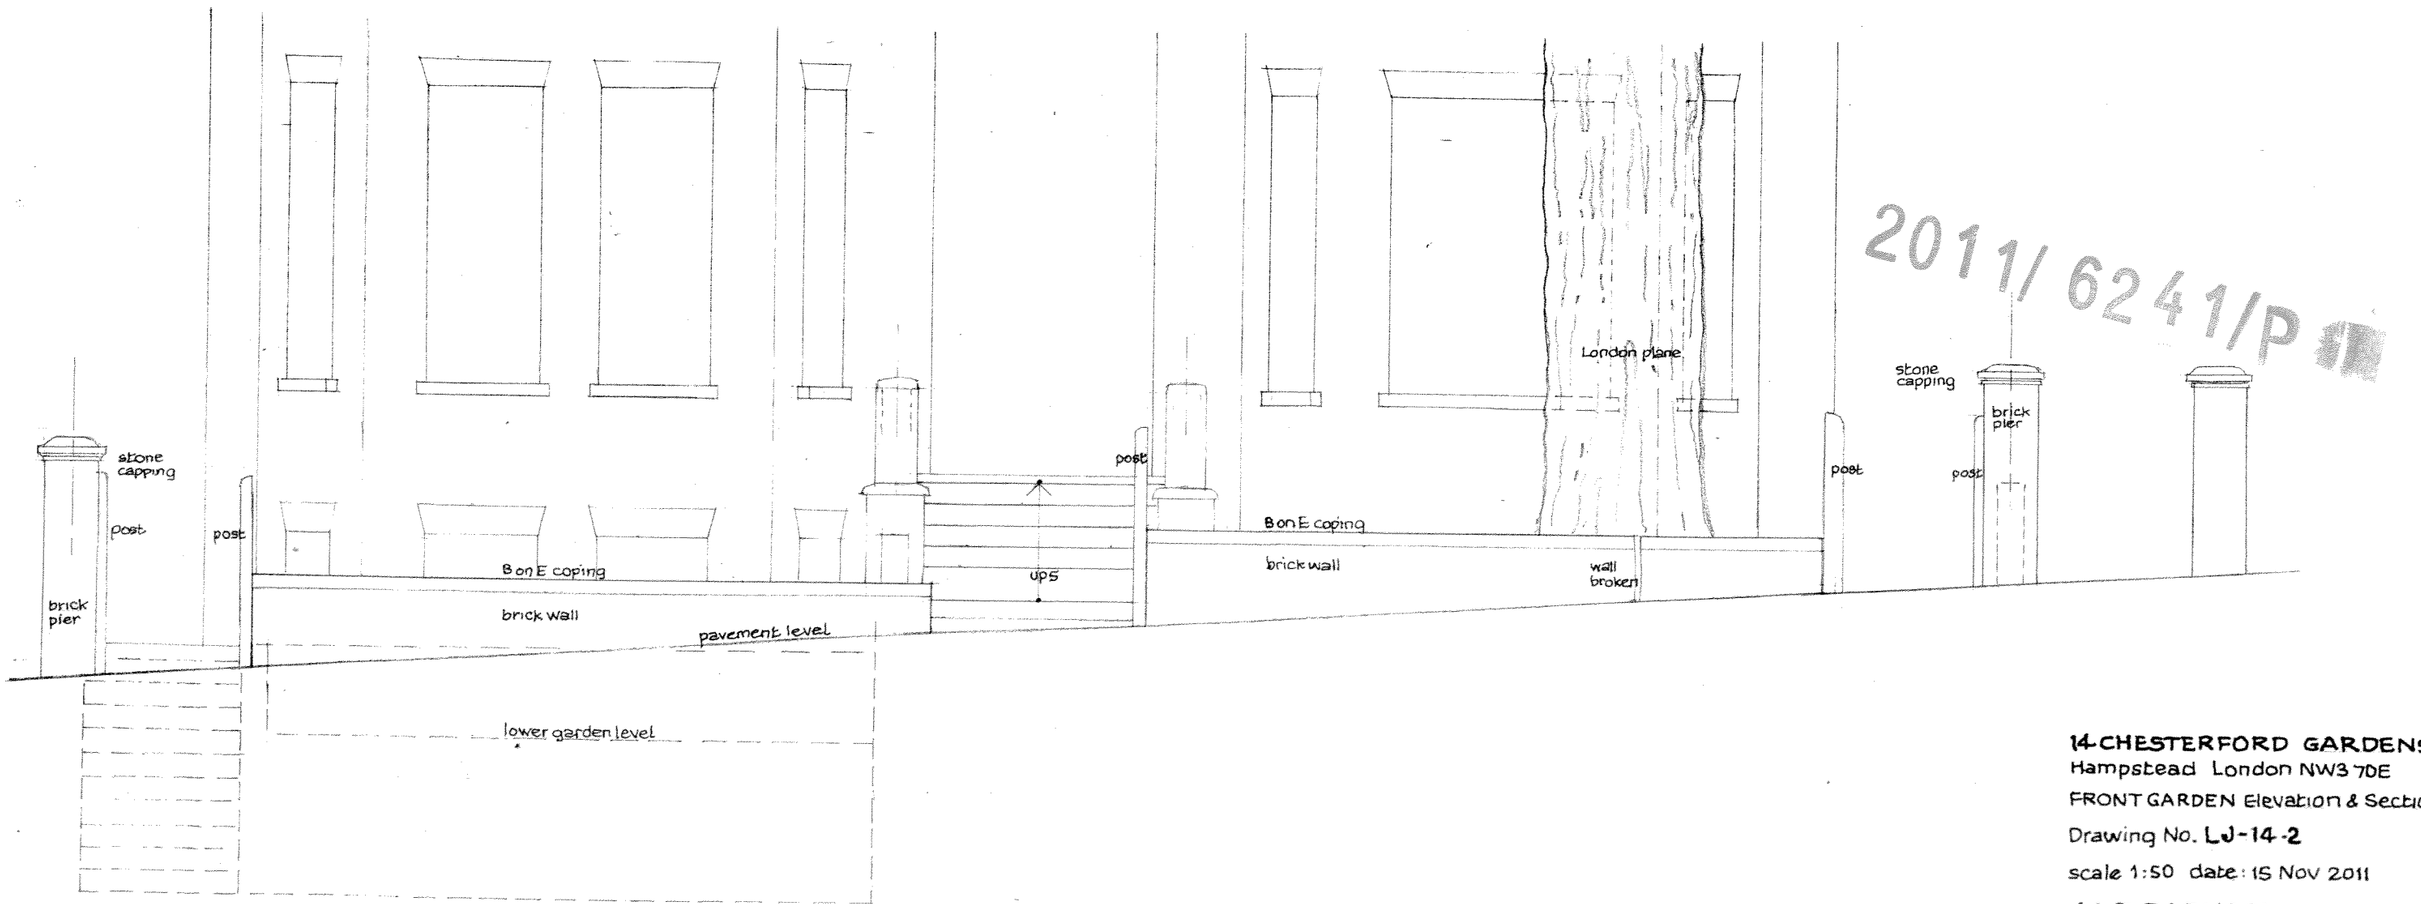

FRONT ELEVATION

2011/6241/P

14 CHESTERFORD GARDENS
Hampstead London NW3 7DE
FRONT GARDEN Elevation & Section Survey
Drawing No. **LJ-14-2**
scale 1:50 date: 15 Nov 2011

J & P BADHAM ARCHITECTS
23 Onslow Gardens
Muswell Hill
London N10 3JT
0208 883 2500 jpbad@talktalk.net