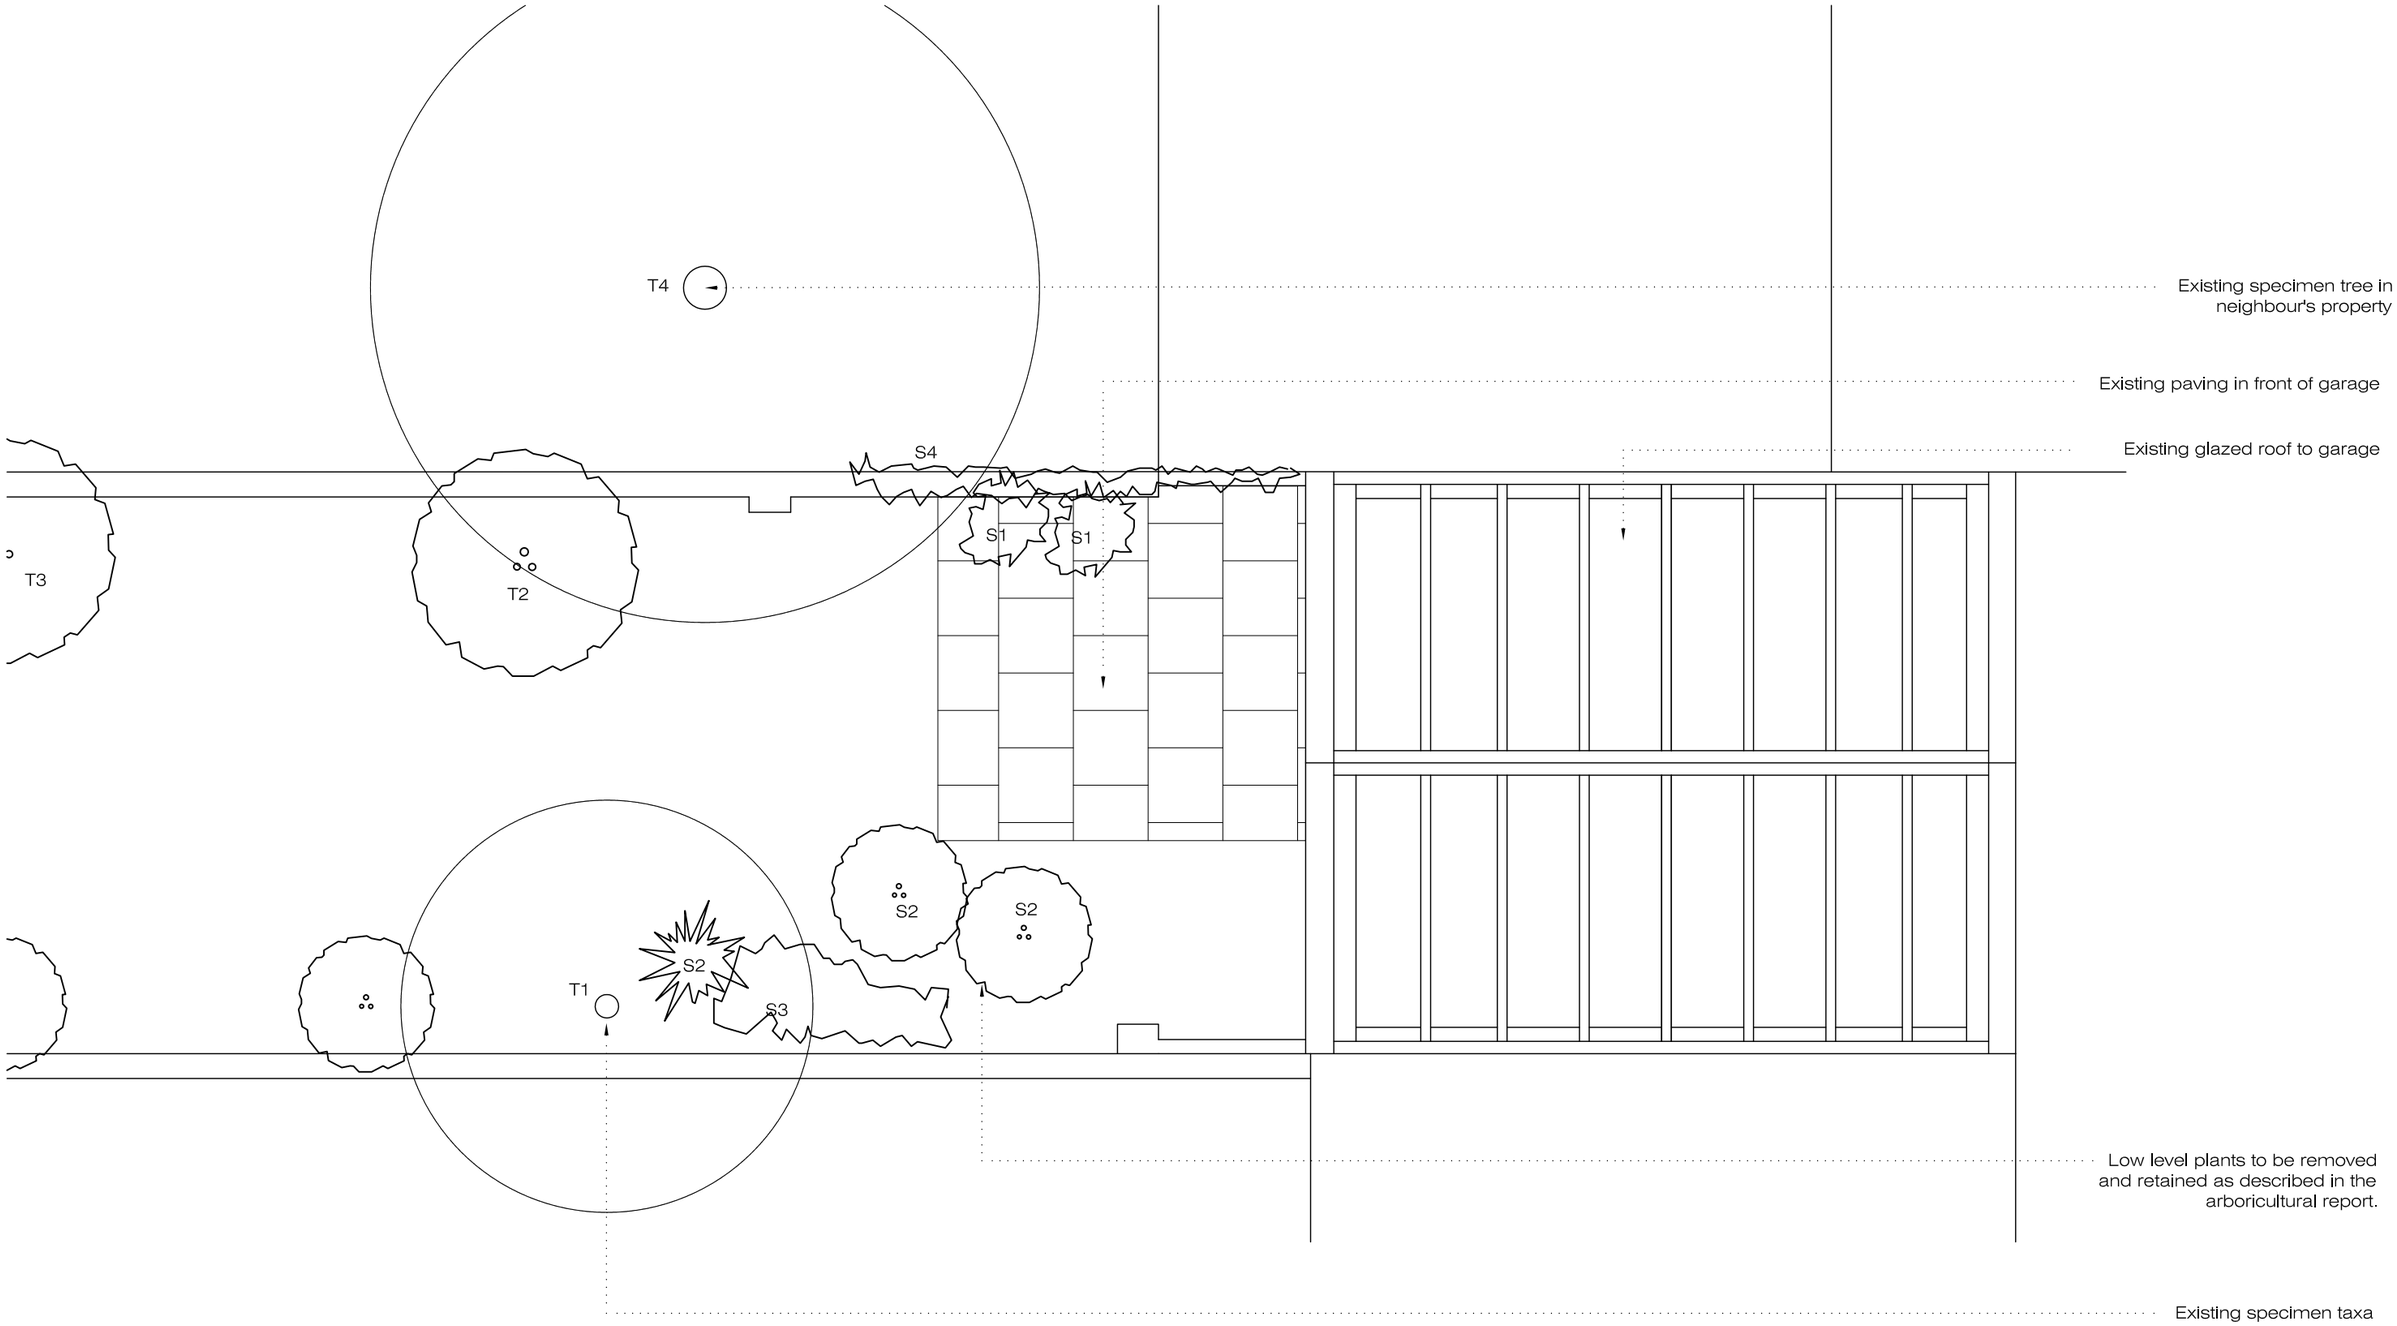

0m 1m 2m 3m

Plant survey - refer to Arboricultural report
T1 - specimen Taxa - to be retained
T2 - specimen tree - to be retained
T3 - specimen tree - to be retained
T4 - speciment tree overhanging from neighbour garden
S1 - roses (to be transplanted)
S2 - low level shrubs to be removed
S3 - Lonicera
S4 - Hedera helix (Ivy) extends onto existing garage and neighbouring garages.

HUGH TUFFLEY
architects

134A Haverstock Hill
London NW3 2AY
Tel: +44 20 7193 9218
e: mail@hughtuffley.com

TITLE
EXISTING PLAN

PROJECT
19 Grove Terrace
Garage Extension

CLIENT
Mr and Mrs Lawrence

DATE
March 2012

STATUS
Planning

SCALE A1

SCALE A3
as noted

DRAWING No
1142-P-001

REVISION No