No dimension should be scaled off this drawing
Site dimensions must be checked before manufacture. If in doubt please ask.

Notes:

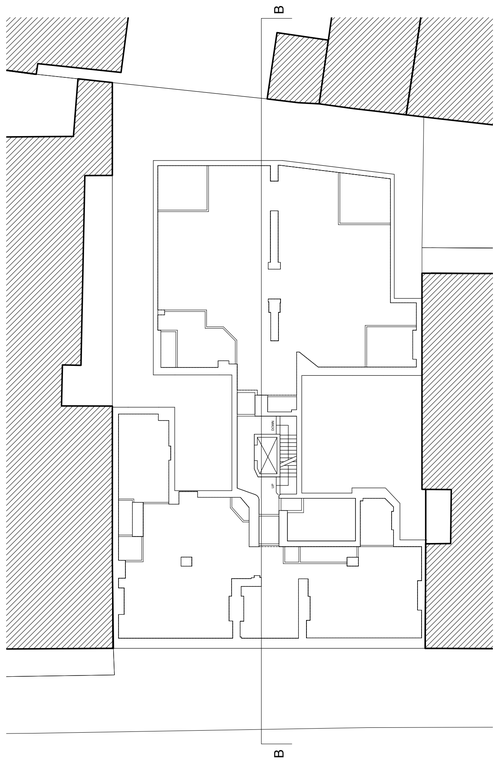

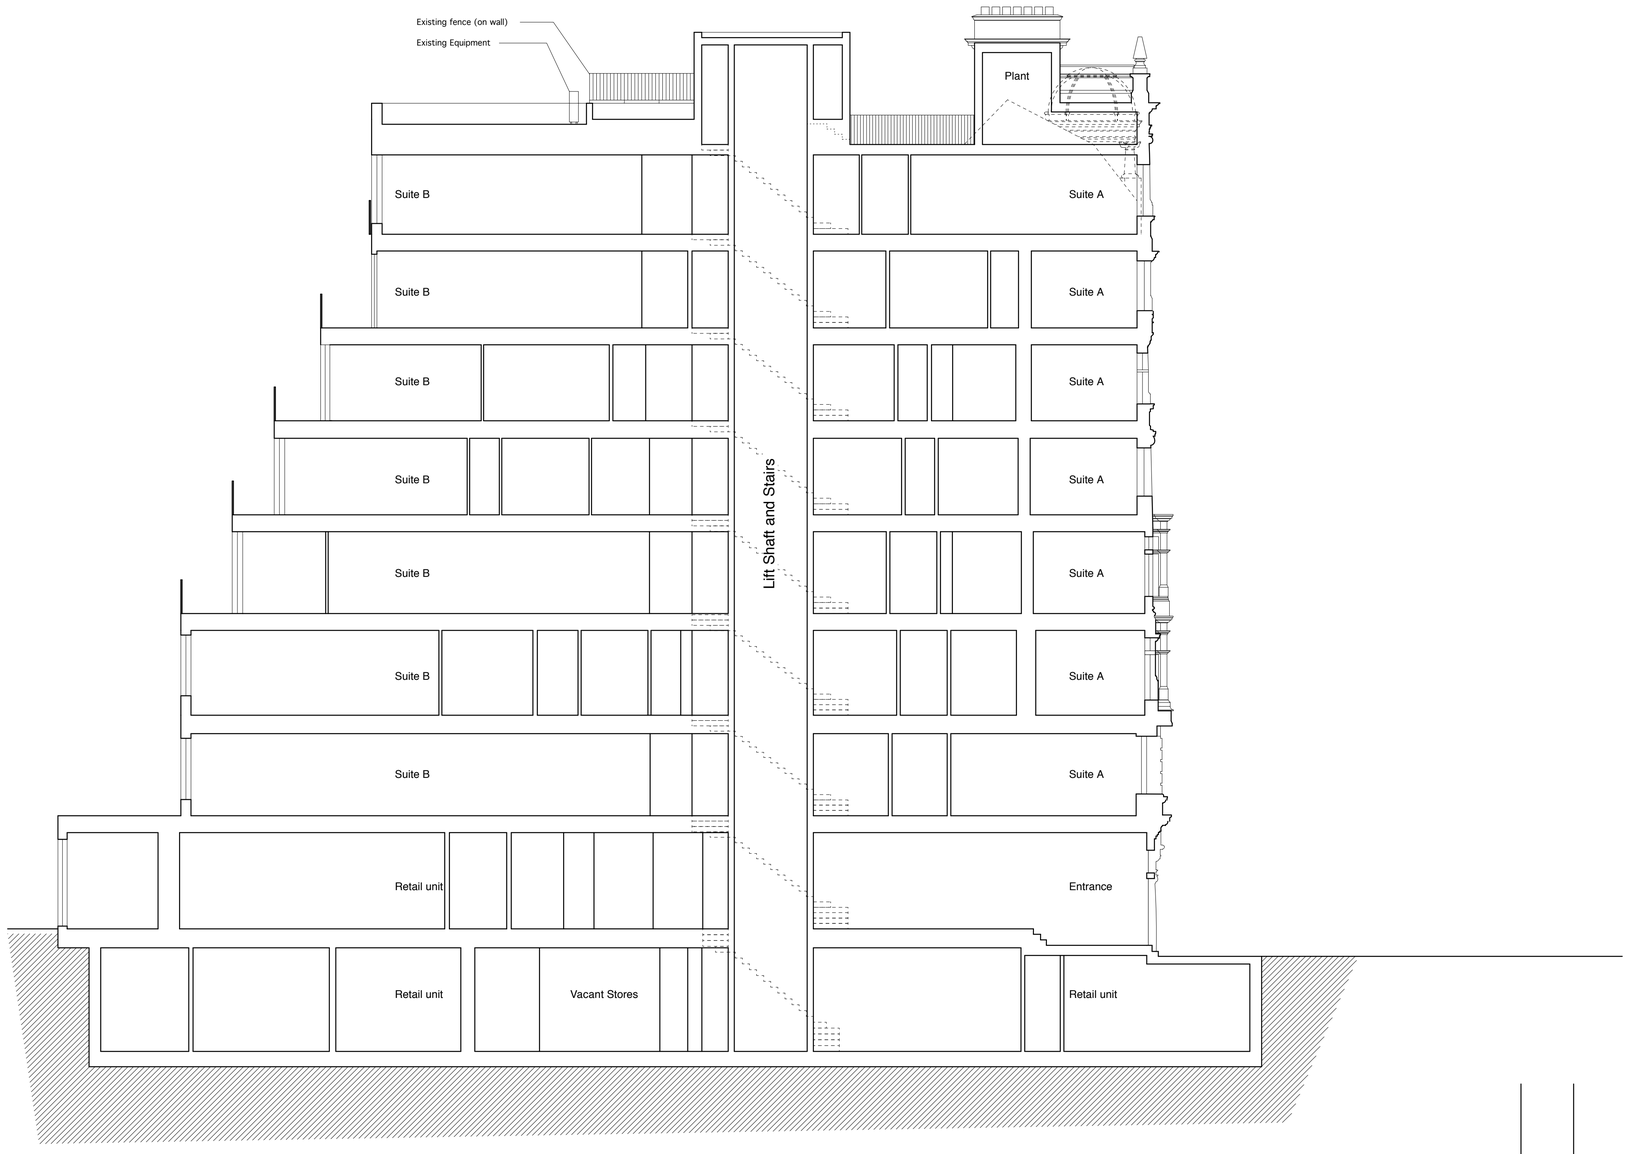

letter	date	revision	initial
A	12.4.2012	Plant equipment shown	

date March 2012

job name

Southampton Row, London

title

Existing - Section BB

scale

1:100 @ A1

job no. 1130

drawing no. G009A

Casson Conder Partnership Architects
29a Thurloe Place London SW7 2HQ Tel 020 7584 4581