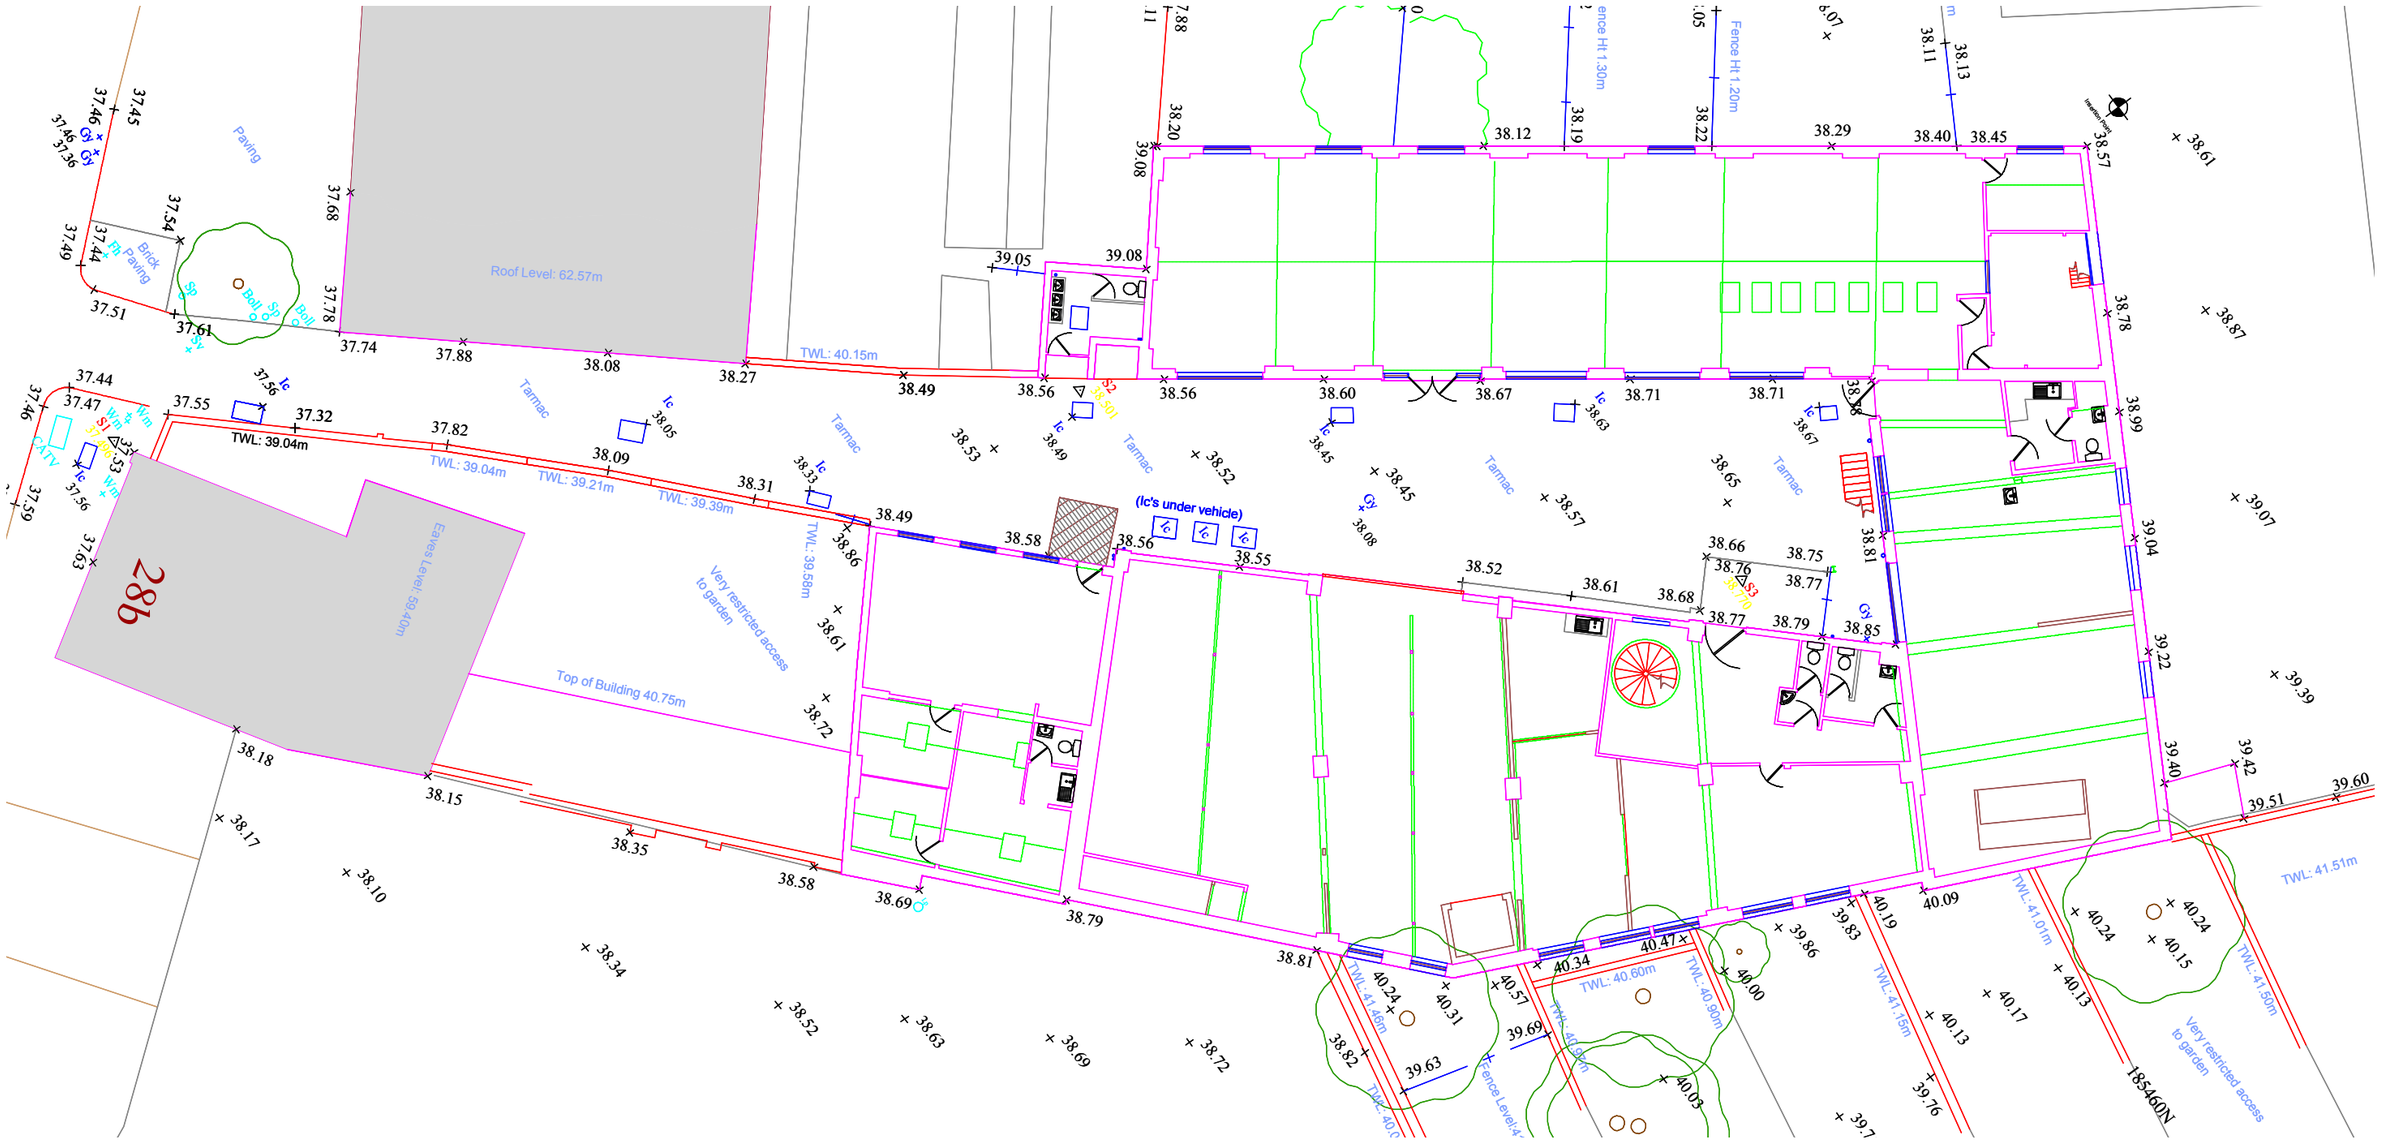

CHASSAY
studio

108 Palace Gardens Terrace, London W8 4RT
t. 0207 243 1516 www.chassaystudio.com

General Notes

1) Do not scale from this drawing.
2) Written dimensions only to be used.
3) All dimensions are in millimetres.
4) These drawings shall be read in conjunction with all other relevant drawings, written instructions and specifications.
5) Any discrepancies or inconsistencies must be reported to the architect immediately.

© CHASSAY STUDIO Ltd 2012

Rev.	By	Description of Change	Date	Checked
A	AS	First issue for comment	20.03.12	TED

30a HIGHGATE ROAD

30a Highgate Road, London NW5 1NS

for LONDON BUILDINGS (HIGHGATE) Ltd.

Title

TOPOGRAPHIC SURVEY PLAN
by Greenhatch Group Ltd

Job Code	Drawing No.	Revision	status : FOR
1102	-A-01	a	INFORMATION

Date	Scale
20.03.2012	1:100 @ A1, 1:200 @ A3