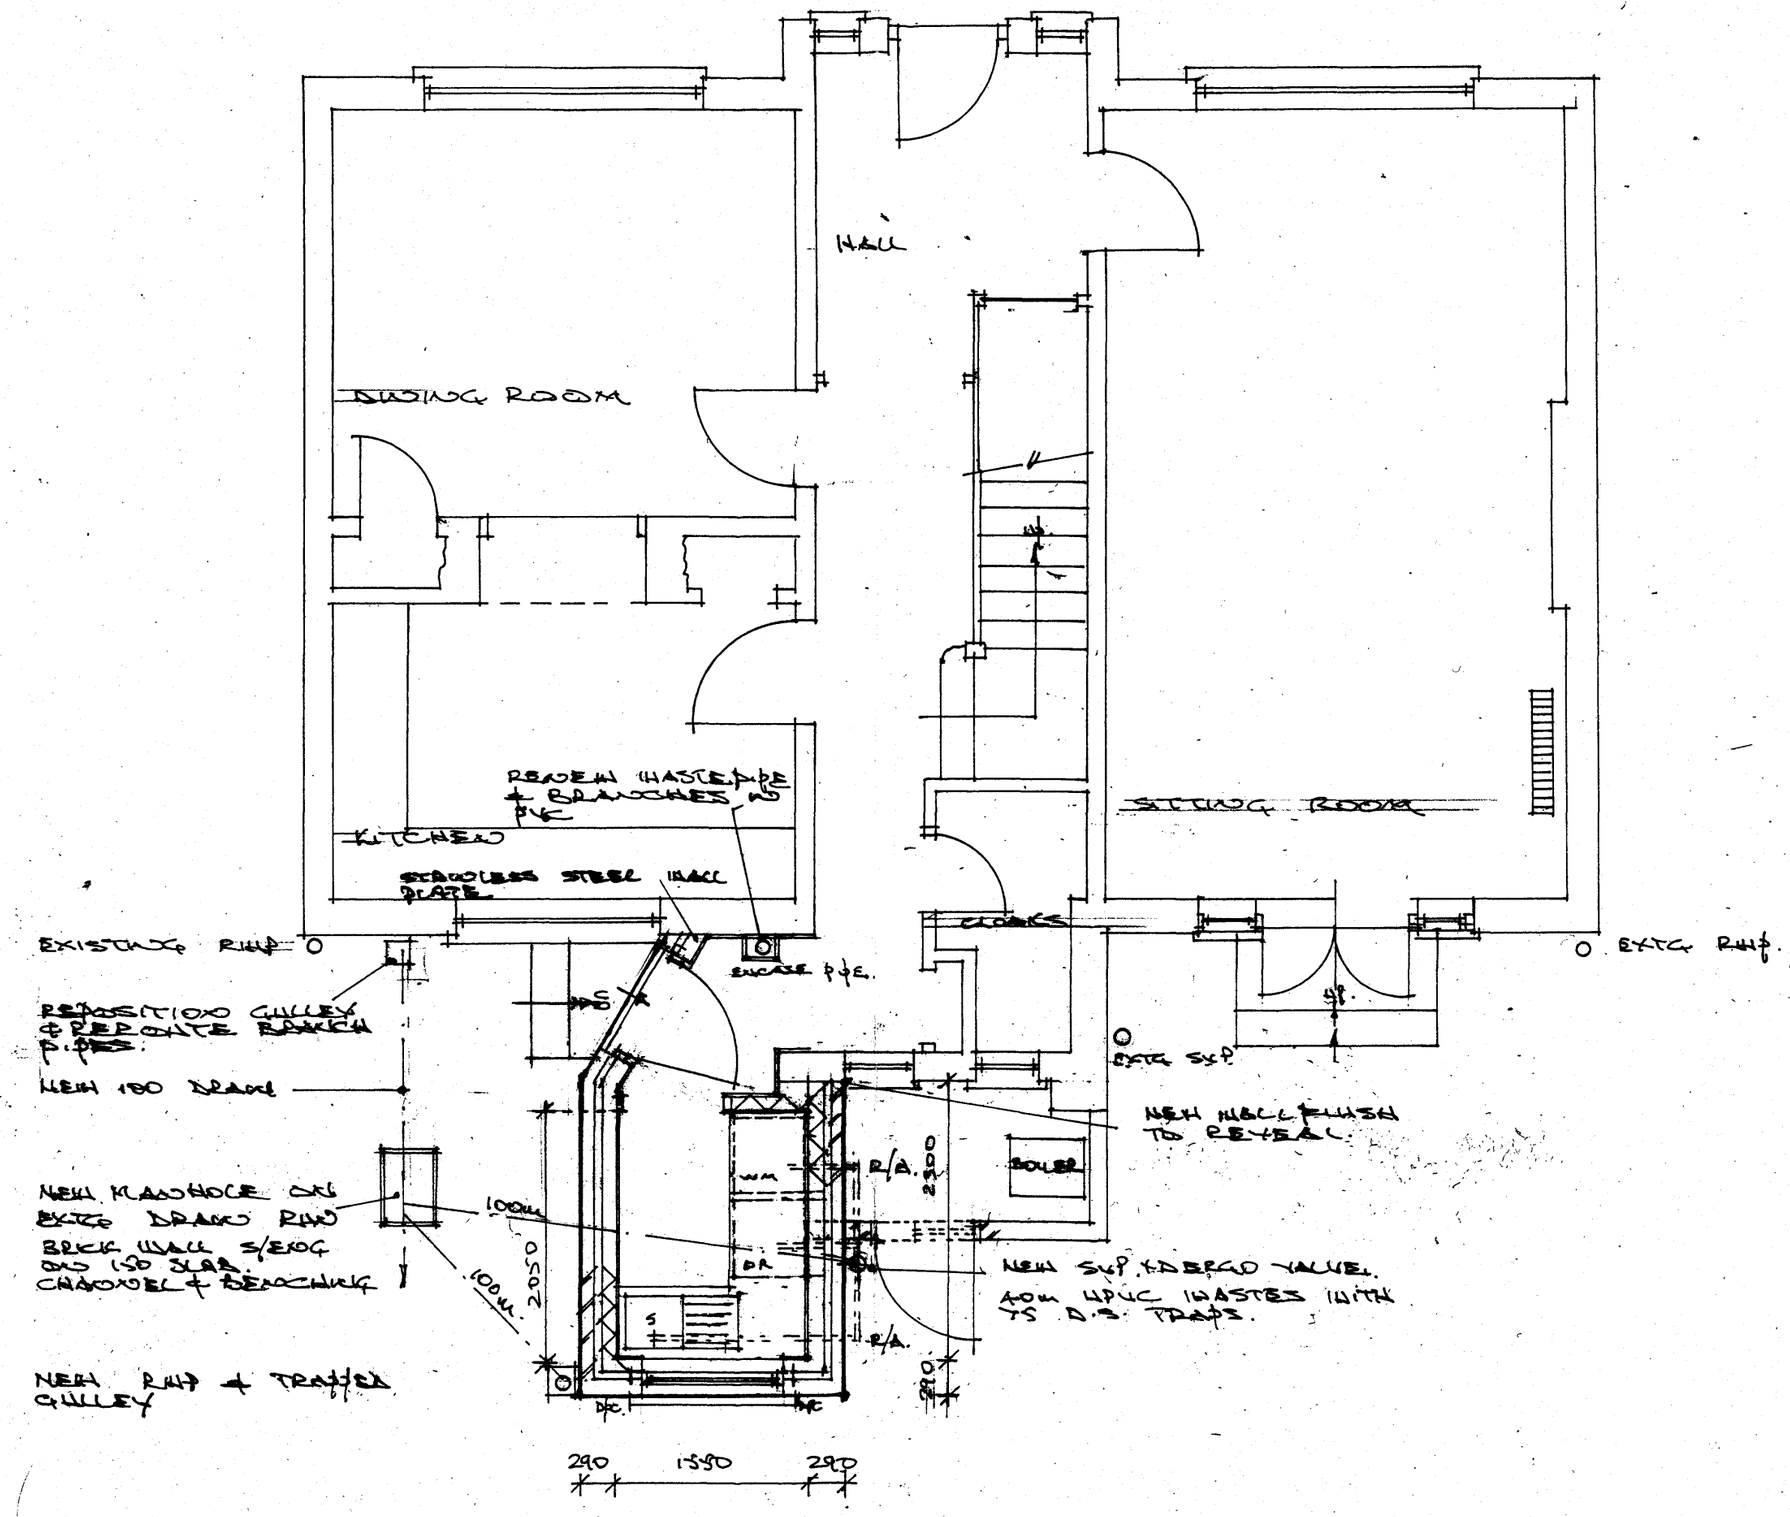

GROUND FLOOR - PROPOSED EXTENSION 1:50. 1993:03