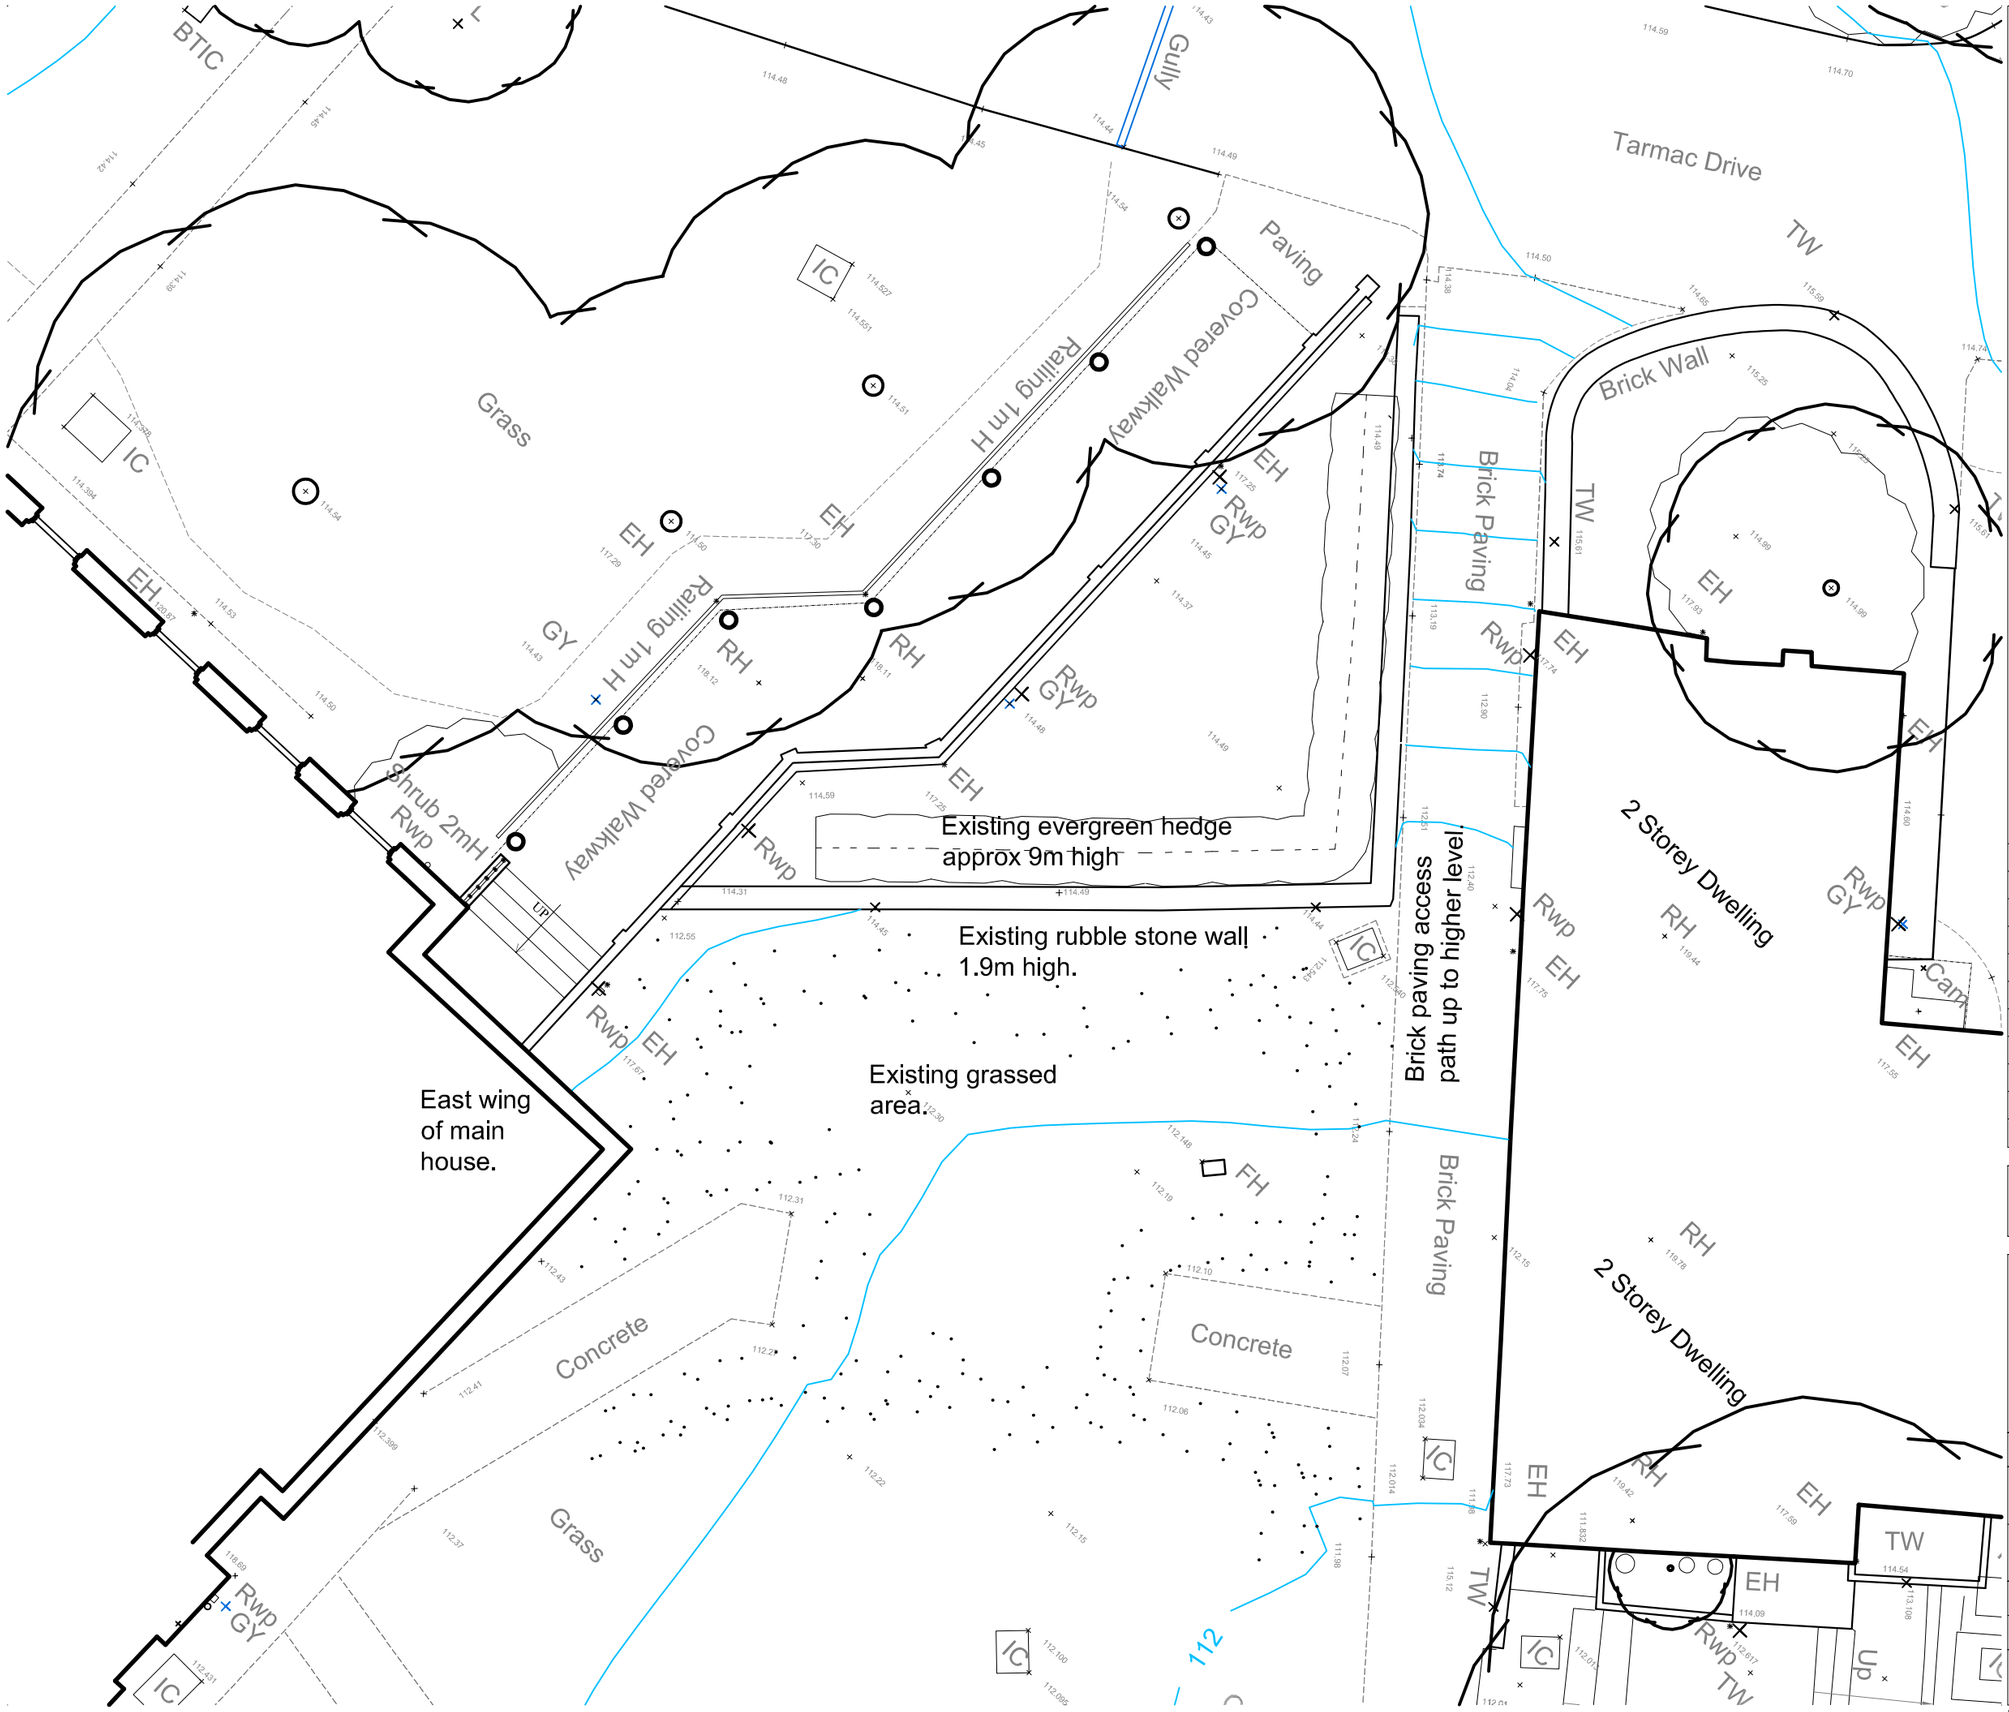

GENERAL NOTES:

Rev.	Date	Reason For Issue	Chk
.	.	.	.

Status
PLANNING

MARTIN ASHLEY
ARCHITECTS
MAA INTERIORS
Lamb House, Church Street, Chiswick, London W4 2PD
T +44 (0) 20 8948 7788
www. ma-arch.co.uk

Client	HANLEY LIMITED		
Job	BEECHWOOD HOUSE RESTORATION AND IMPROVEMENTS		
Title	STANDBY GENERATOR SITE PLAN AS EXISTING		
Date	20.04.12	Scale	1:100 @ A3
Drawn By	SV	Checked By	.
Drawing Number	2191-07/00/05	Revision	

© Martin Ashley Architects 2011