3

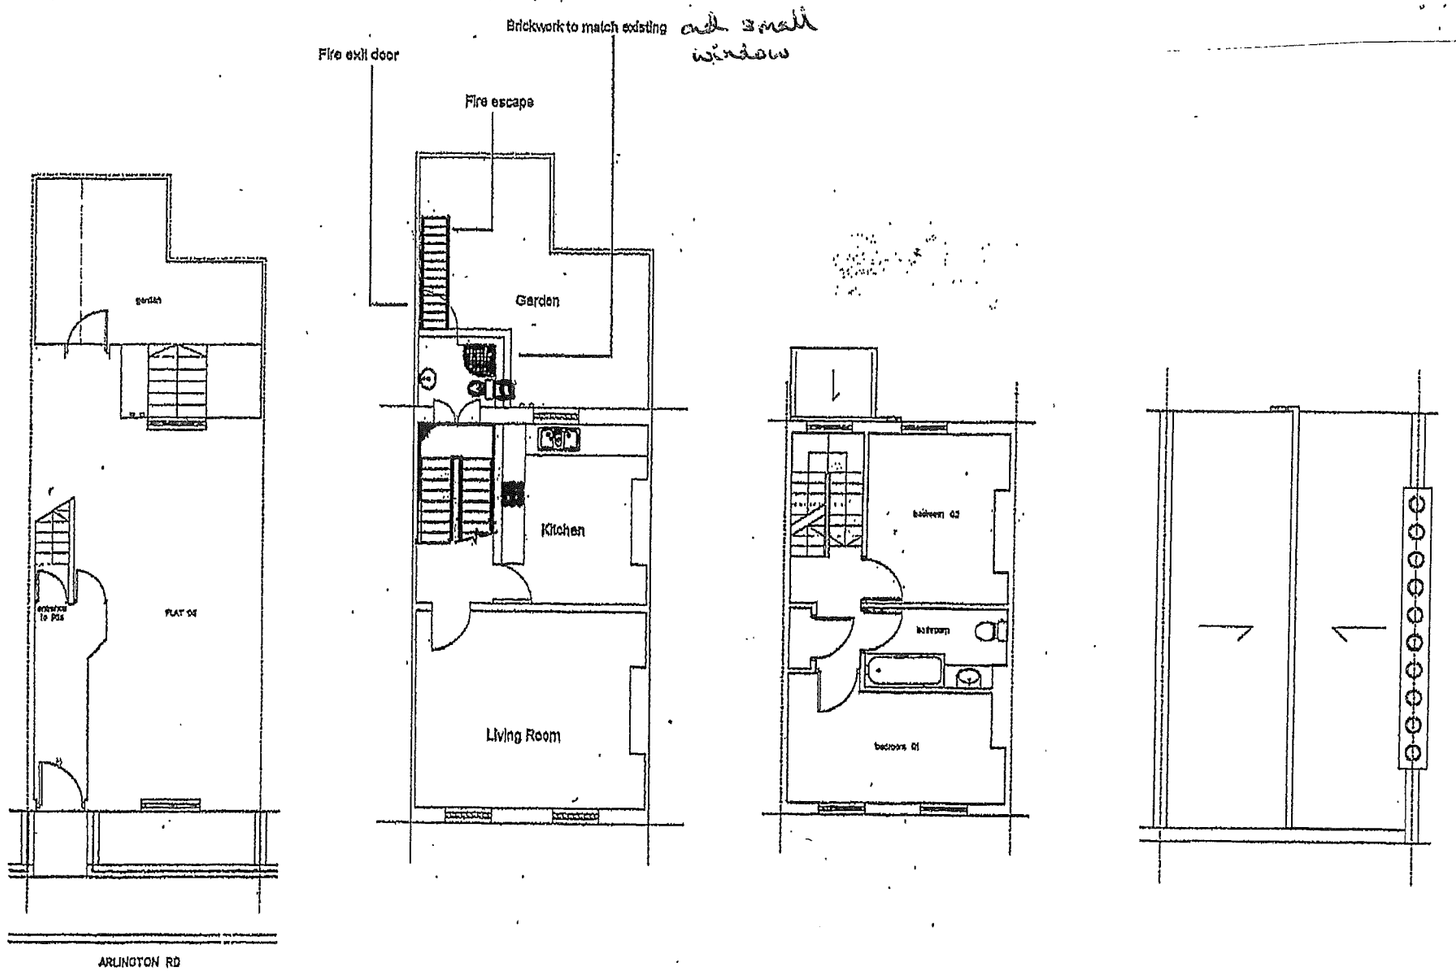

01. GROUND FLOOR PLAN - PROPOSED

02. FIRST FLOOR PLAN - PROPOSED

03. SECOND FLOOR PLAN - PROPOSED

03. THIRD FLOOR PLAN - PROPOSED

Notes:
1. Do not scale from this drawing.
2. All dimensions to be checked on site by the contractor, and such dimensions to be his responsibility.
3. Report all drawing errors and omissions to the architect.

job title 39A ARLINGTON RD, NW1

drawing description

PLANS - PROPOSED

scale 1:50 @ A1 / 1:100 @ A3

job no. A457 drawing no. 03